

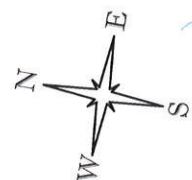


Appendix 3a - Black Rock Farm Location Plan

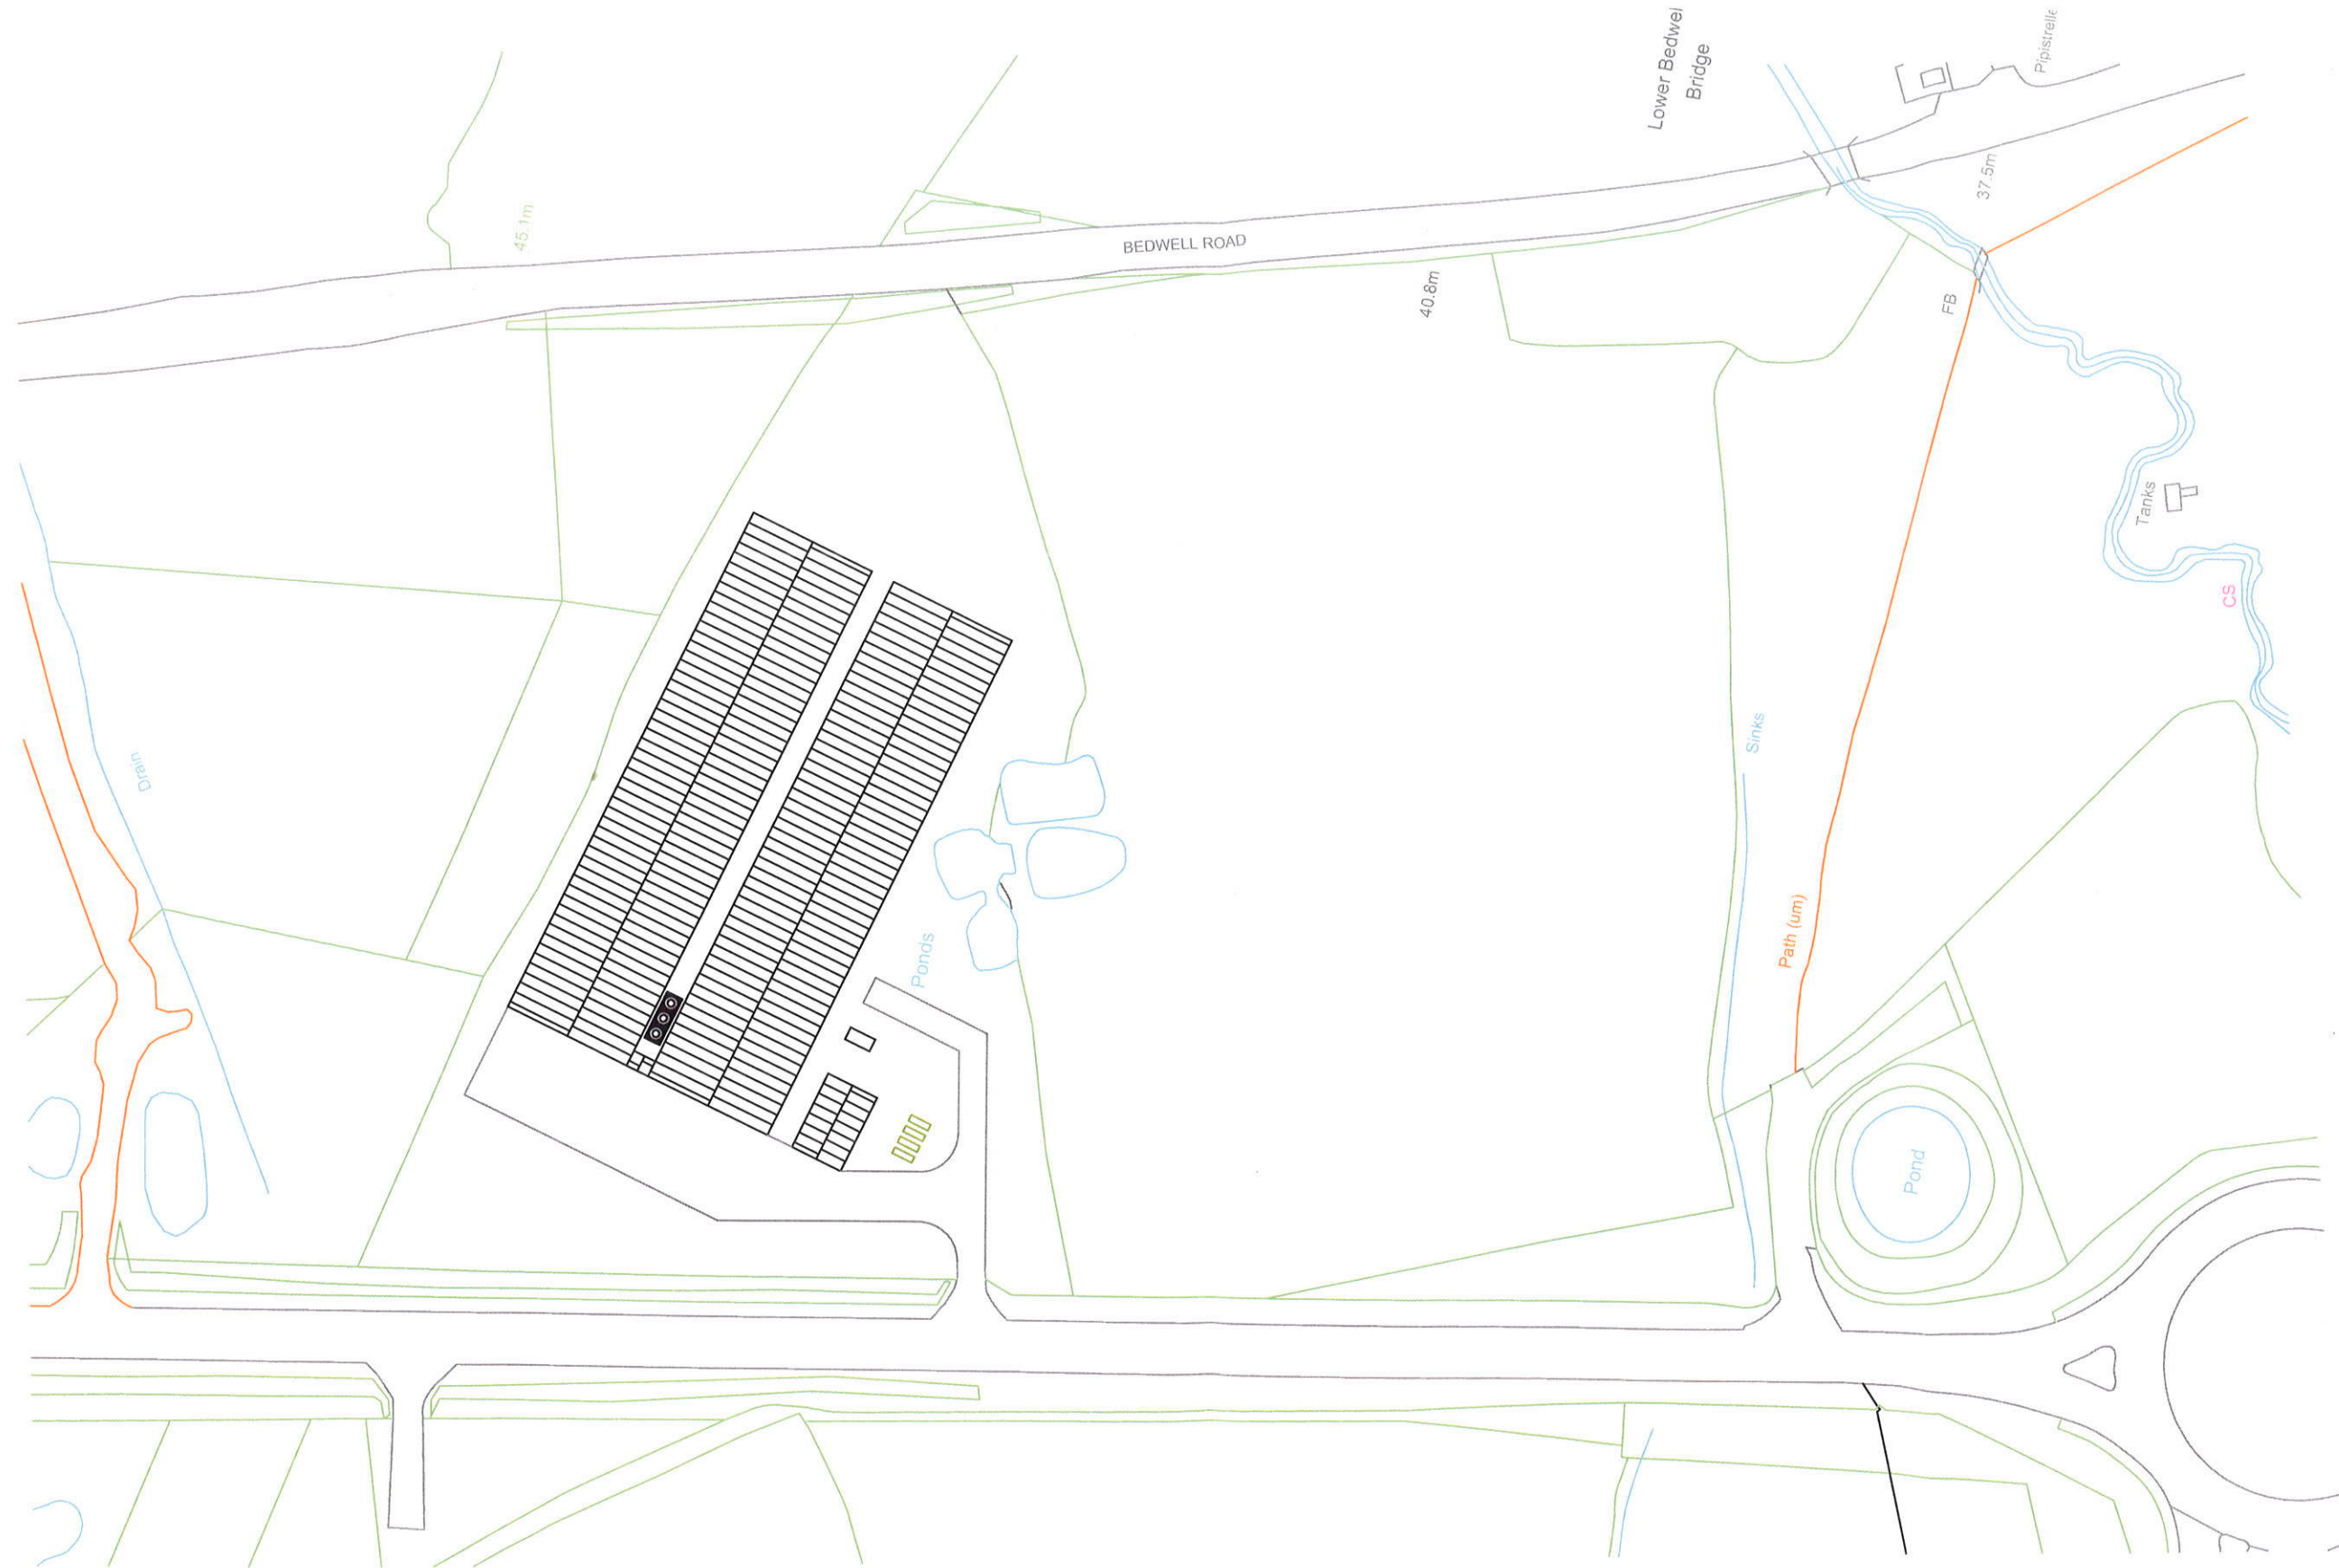

POWELL & CO CONSTRUCTION LTD		Client	Elliott (Agriculture) Ltd
LONGMOOR, SHIRLHEATH, KINGSLAND, LEOMINSTER, HEREFORDSHIRE, HR6 9RG		Date	11/02/15
TEL: 01568 708819		Subject	EPR Appendix 3a - Location
FAX: 01568 708109		Drawing Ref	PA 375
		Scale:	1:1250 (A3)
		Approved By	GAM
		Drawn By	GAM

Appendix 3b - Black Rock Farm EPR Site Plan

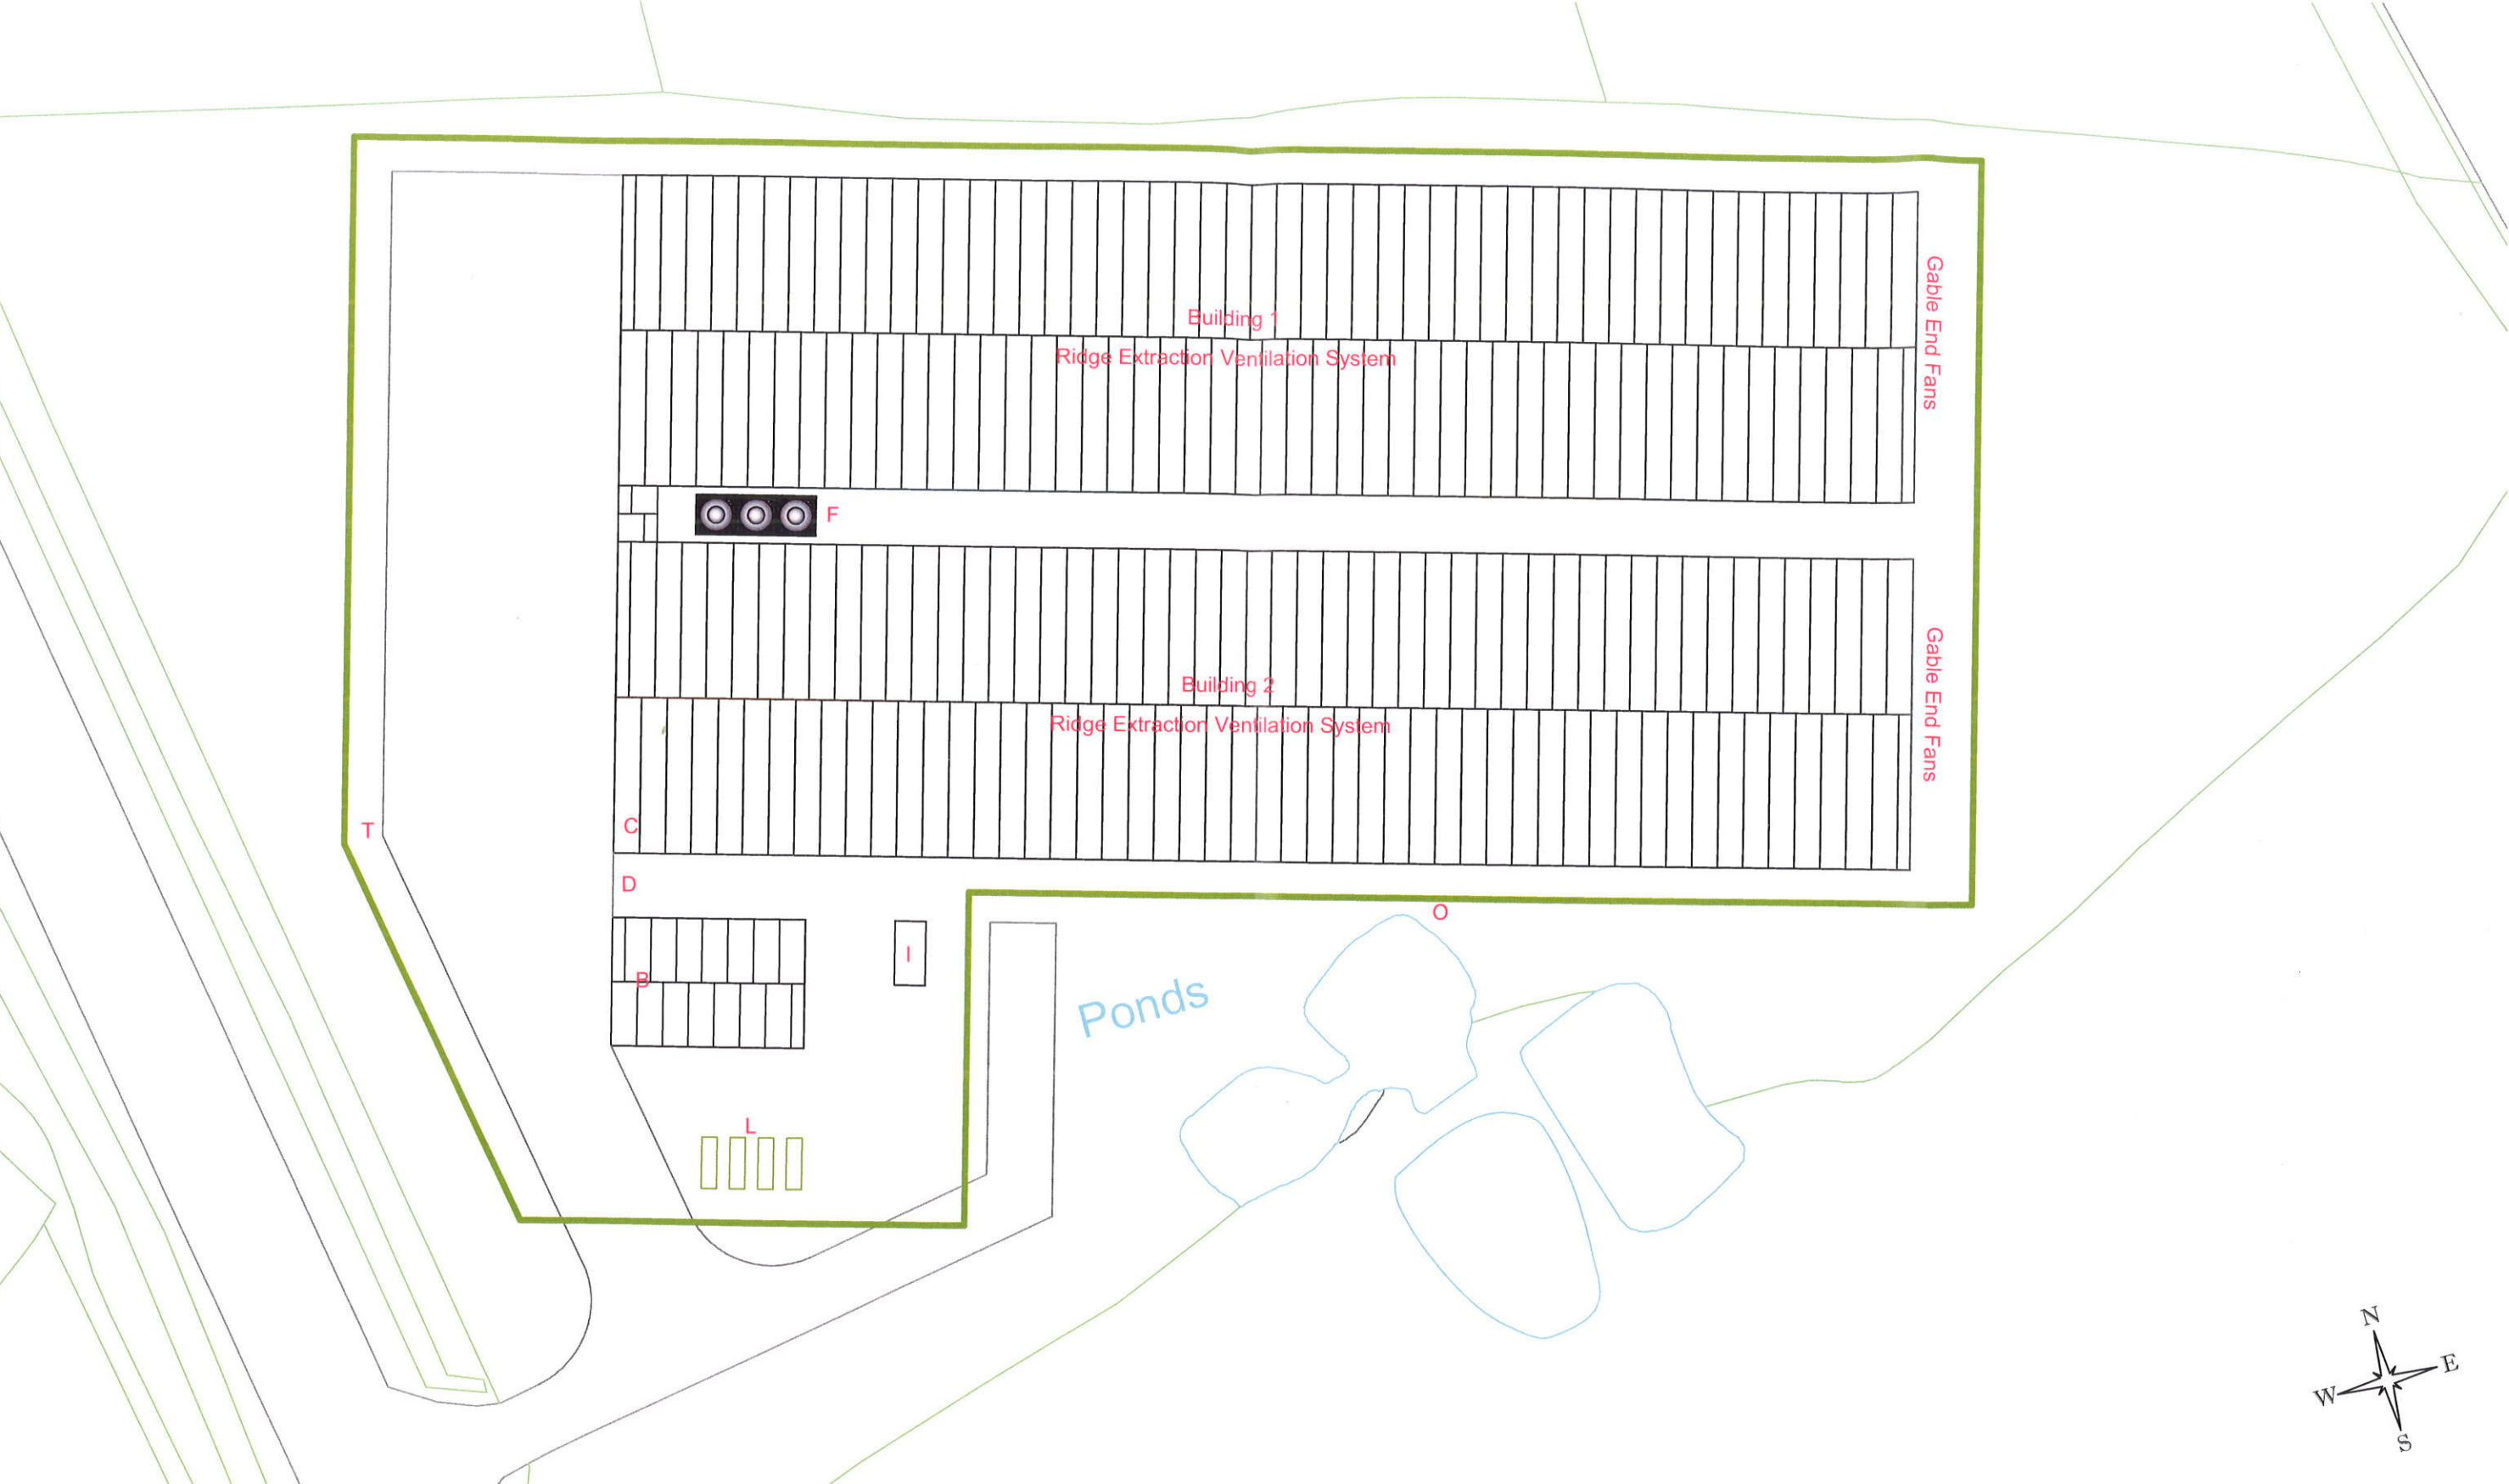


Plan Key

- Installation Boundary
- Surface Water Feature (Open Pond)


- O Storm Water Drainage Outfall (From pipe to pond)
- T Underground Dirty Water Storage Tank
- F Feed Silos (Feed storage)
- B Biomass Boiler
- D Bunded Fuel Oil Tank
- C Chemical Store
- L LP Gas Tanks
- I Incinerator

POWELL & CO
CONSTRUCTION LTD
LONGMOOR, SHIRLHEATH, KINGSLAND,
LEOMINSTER, HEREFORDSHIRE, HR6 9RG
TEL: 01568 708819
FAX: 01568 708109

Client	Elliott (Agriculture) Ltd
Date	11/02/15
Subject	EPR Appendix 3b - Site
Drawing Ref	PA 375
Scale:	1:500 (A3)
Approved By	GAM
Drawn By	GAM

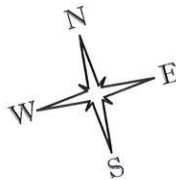

Appendix 3c - Black Rock Farm EPR Drainage Plan

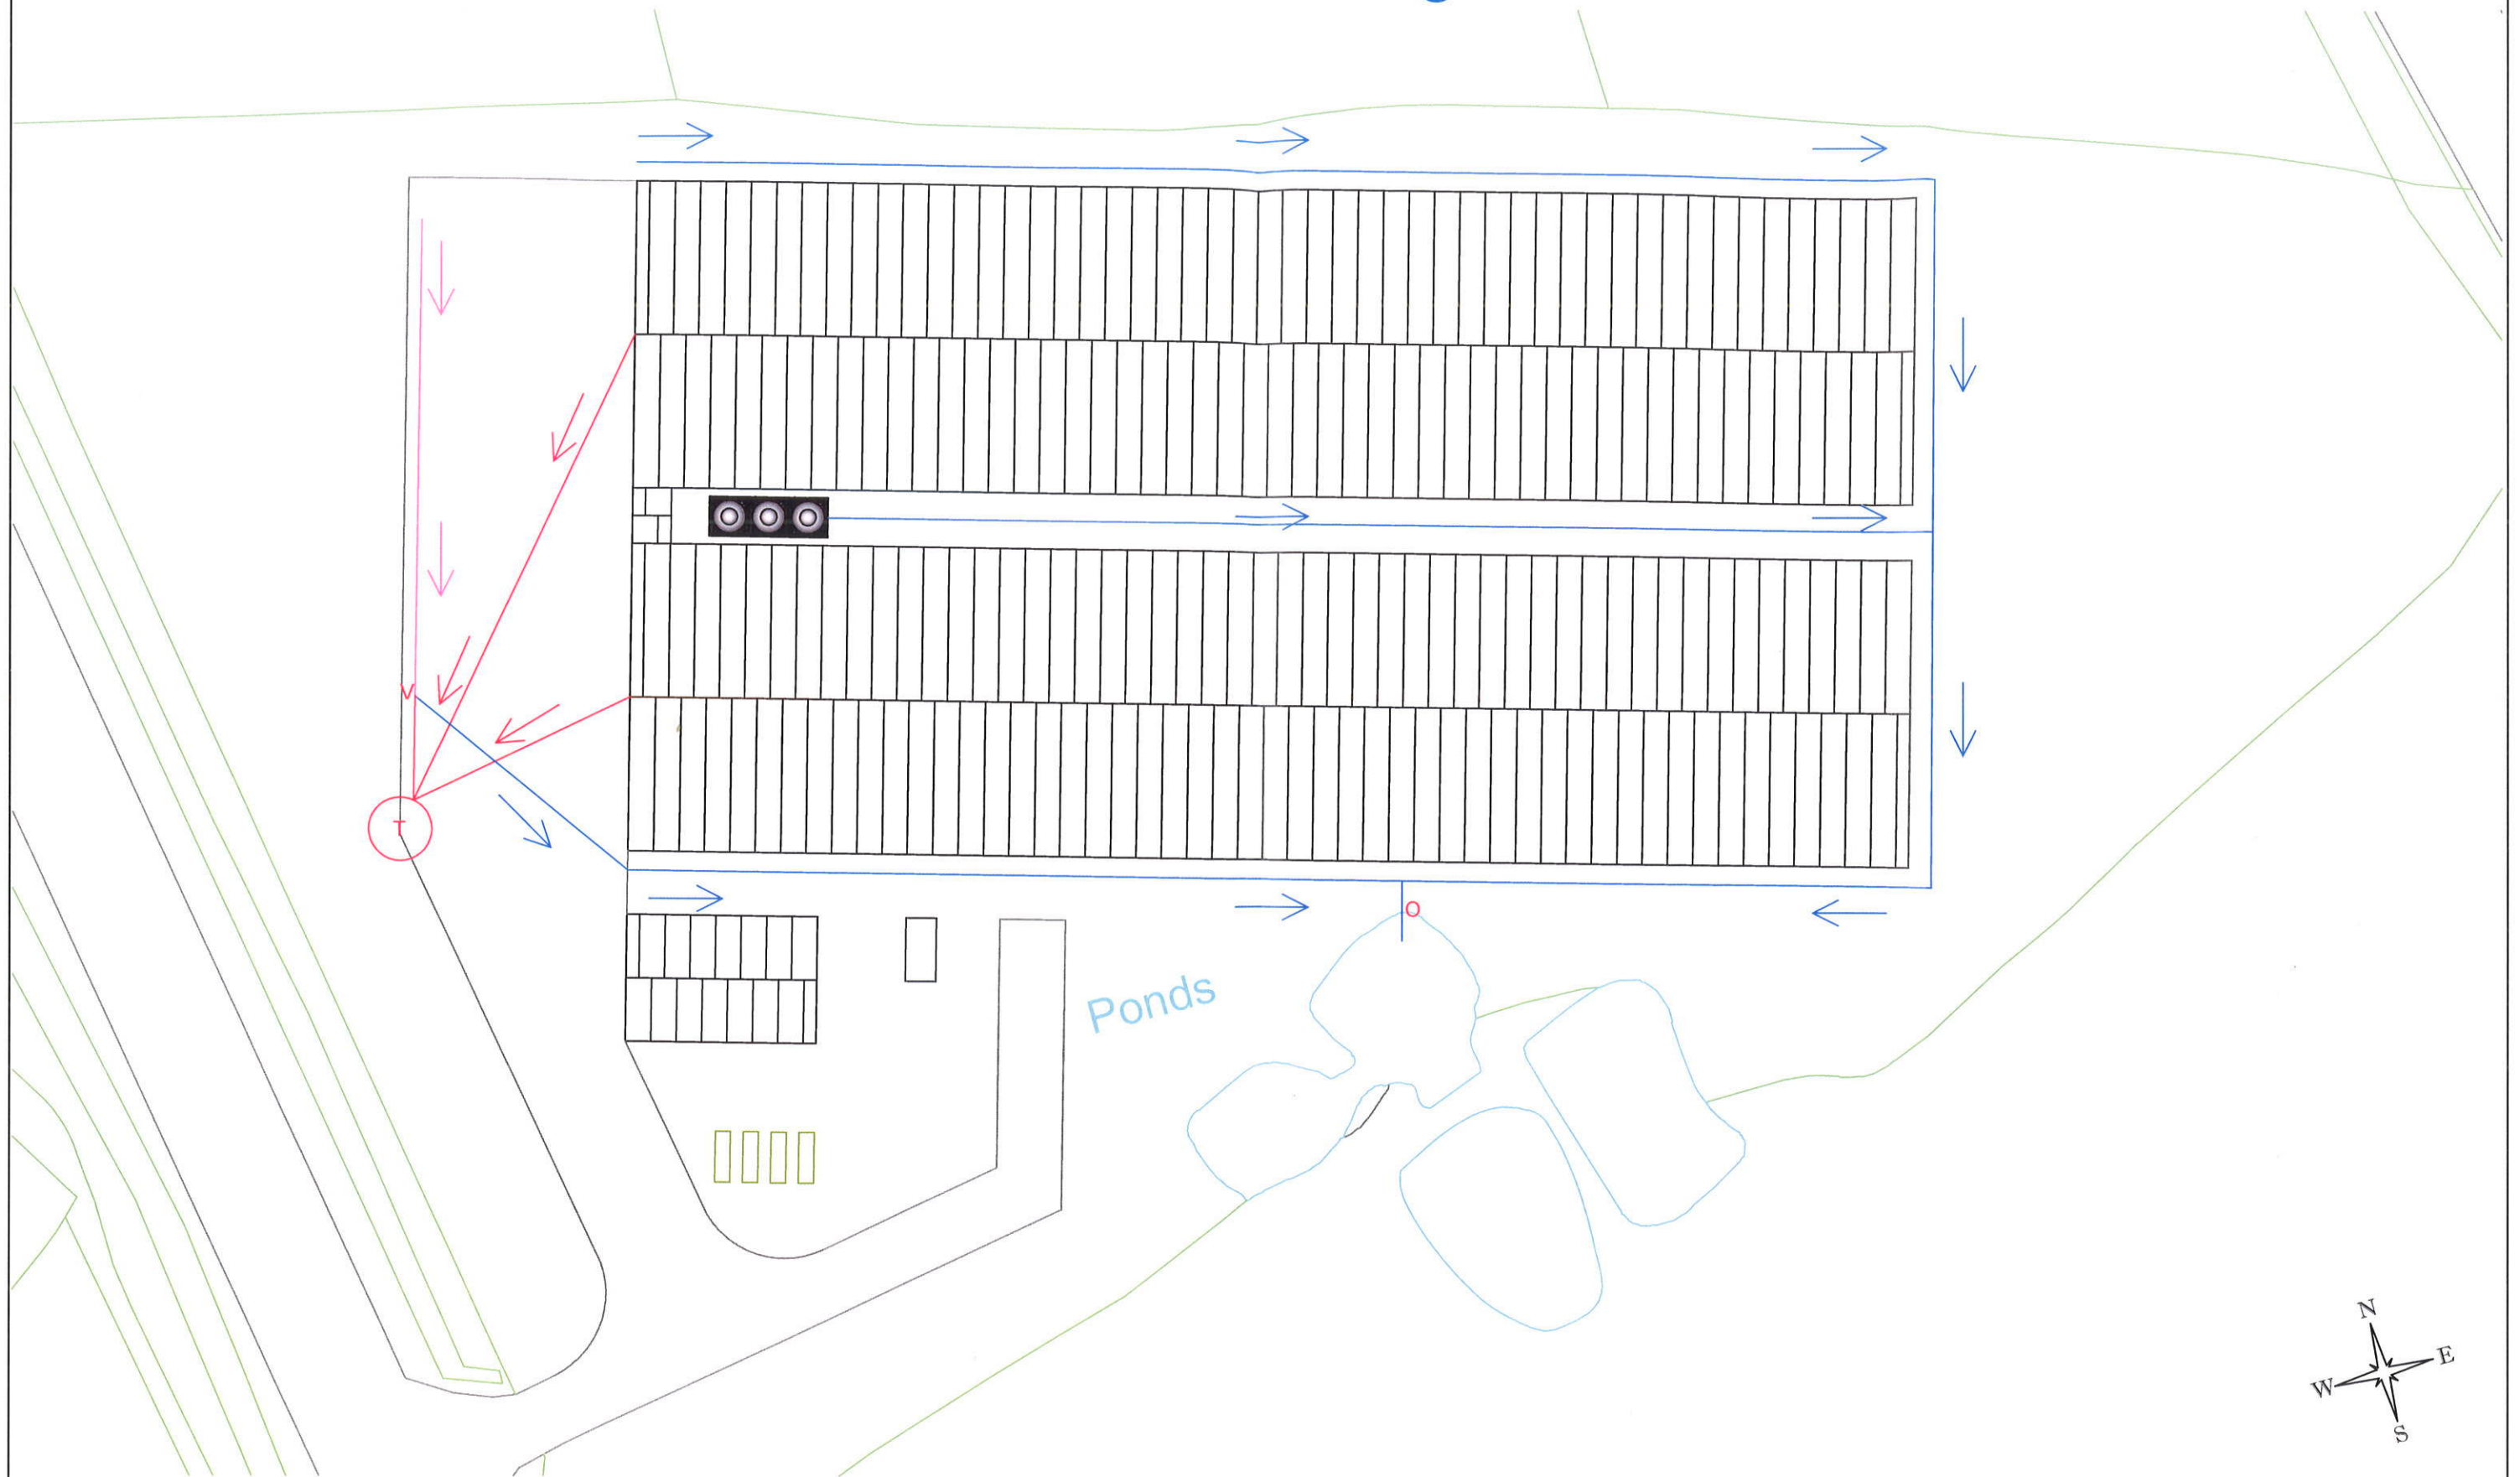

Plan Key

- Surface Water Feature (Open Pond)
- Storm Water Underground Pipework
- Wash Water Underground Pipework
- Yard Water Underground Pipework
- Storm Water Drainage Outfall (From pipe to pond)
- T Underground Dirty Water Storage Tank
- V Diverter Valve

POWELL & CO CONSTRUCTION LTD LONGMOOR, SHIRLEATH, KINGSLAND, LEOMINSTER, HEREFORDSHIRE, HR6 9RG TEL: 01568 708819 FAX: 01568 708109	Client	Elliott (Agriculture) Ltd
	Date	11/02/15
	Subject	EPR Appendix 3c - Drainage
	Drawing Ref	PA 375
	Scale:	1:500 (A3)
	Approved By	GAM
	Drawn By	GAM