


1 Push Wall Section

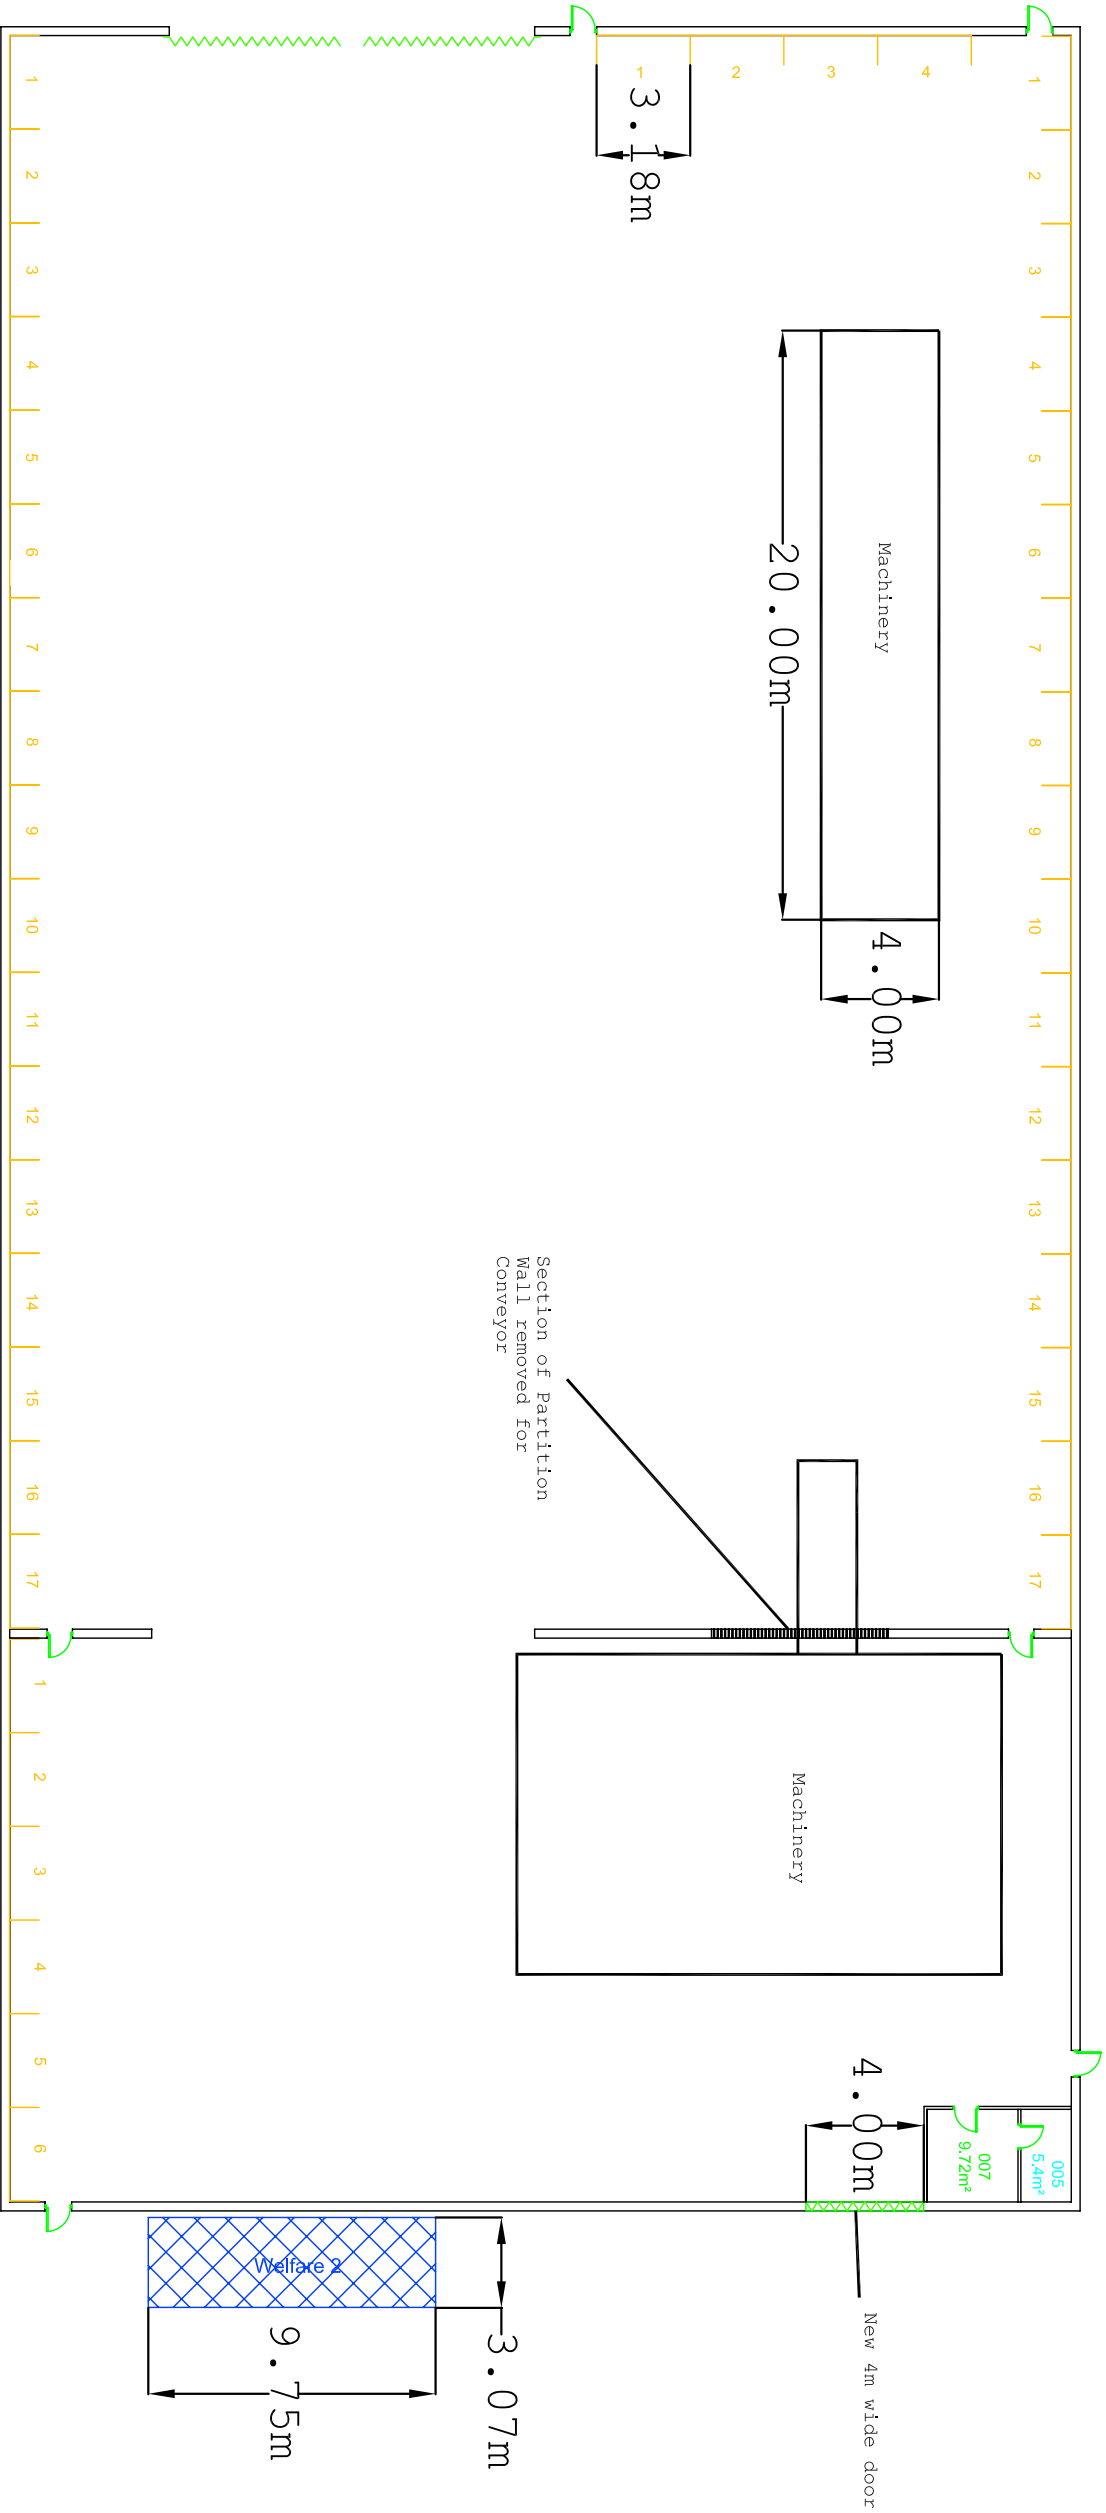

|             |            |
|-------------|------------|
| Date:       | March 2015 |
| Scale:      | NTS        |
| Drawn by:   | SO         |
| Checked by: | DS         |



**E-CAL Limited**  
Capel Hendre Ind. Est.,  
Ammantford,  
Carmarthenshire,  
SA18 3SJ  
Tel: 01289 831606  
Website: www.ecaluk.com  
E-mail: info@ecaluk.com

|                           |       |
|---------------------------|-------|
| Drawing No: 240-01-04.D01 | Date: |
| Revision No: 1            |       |