


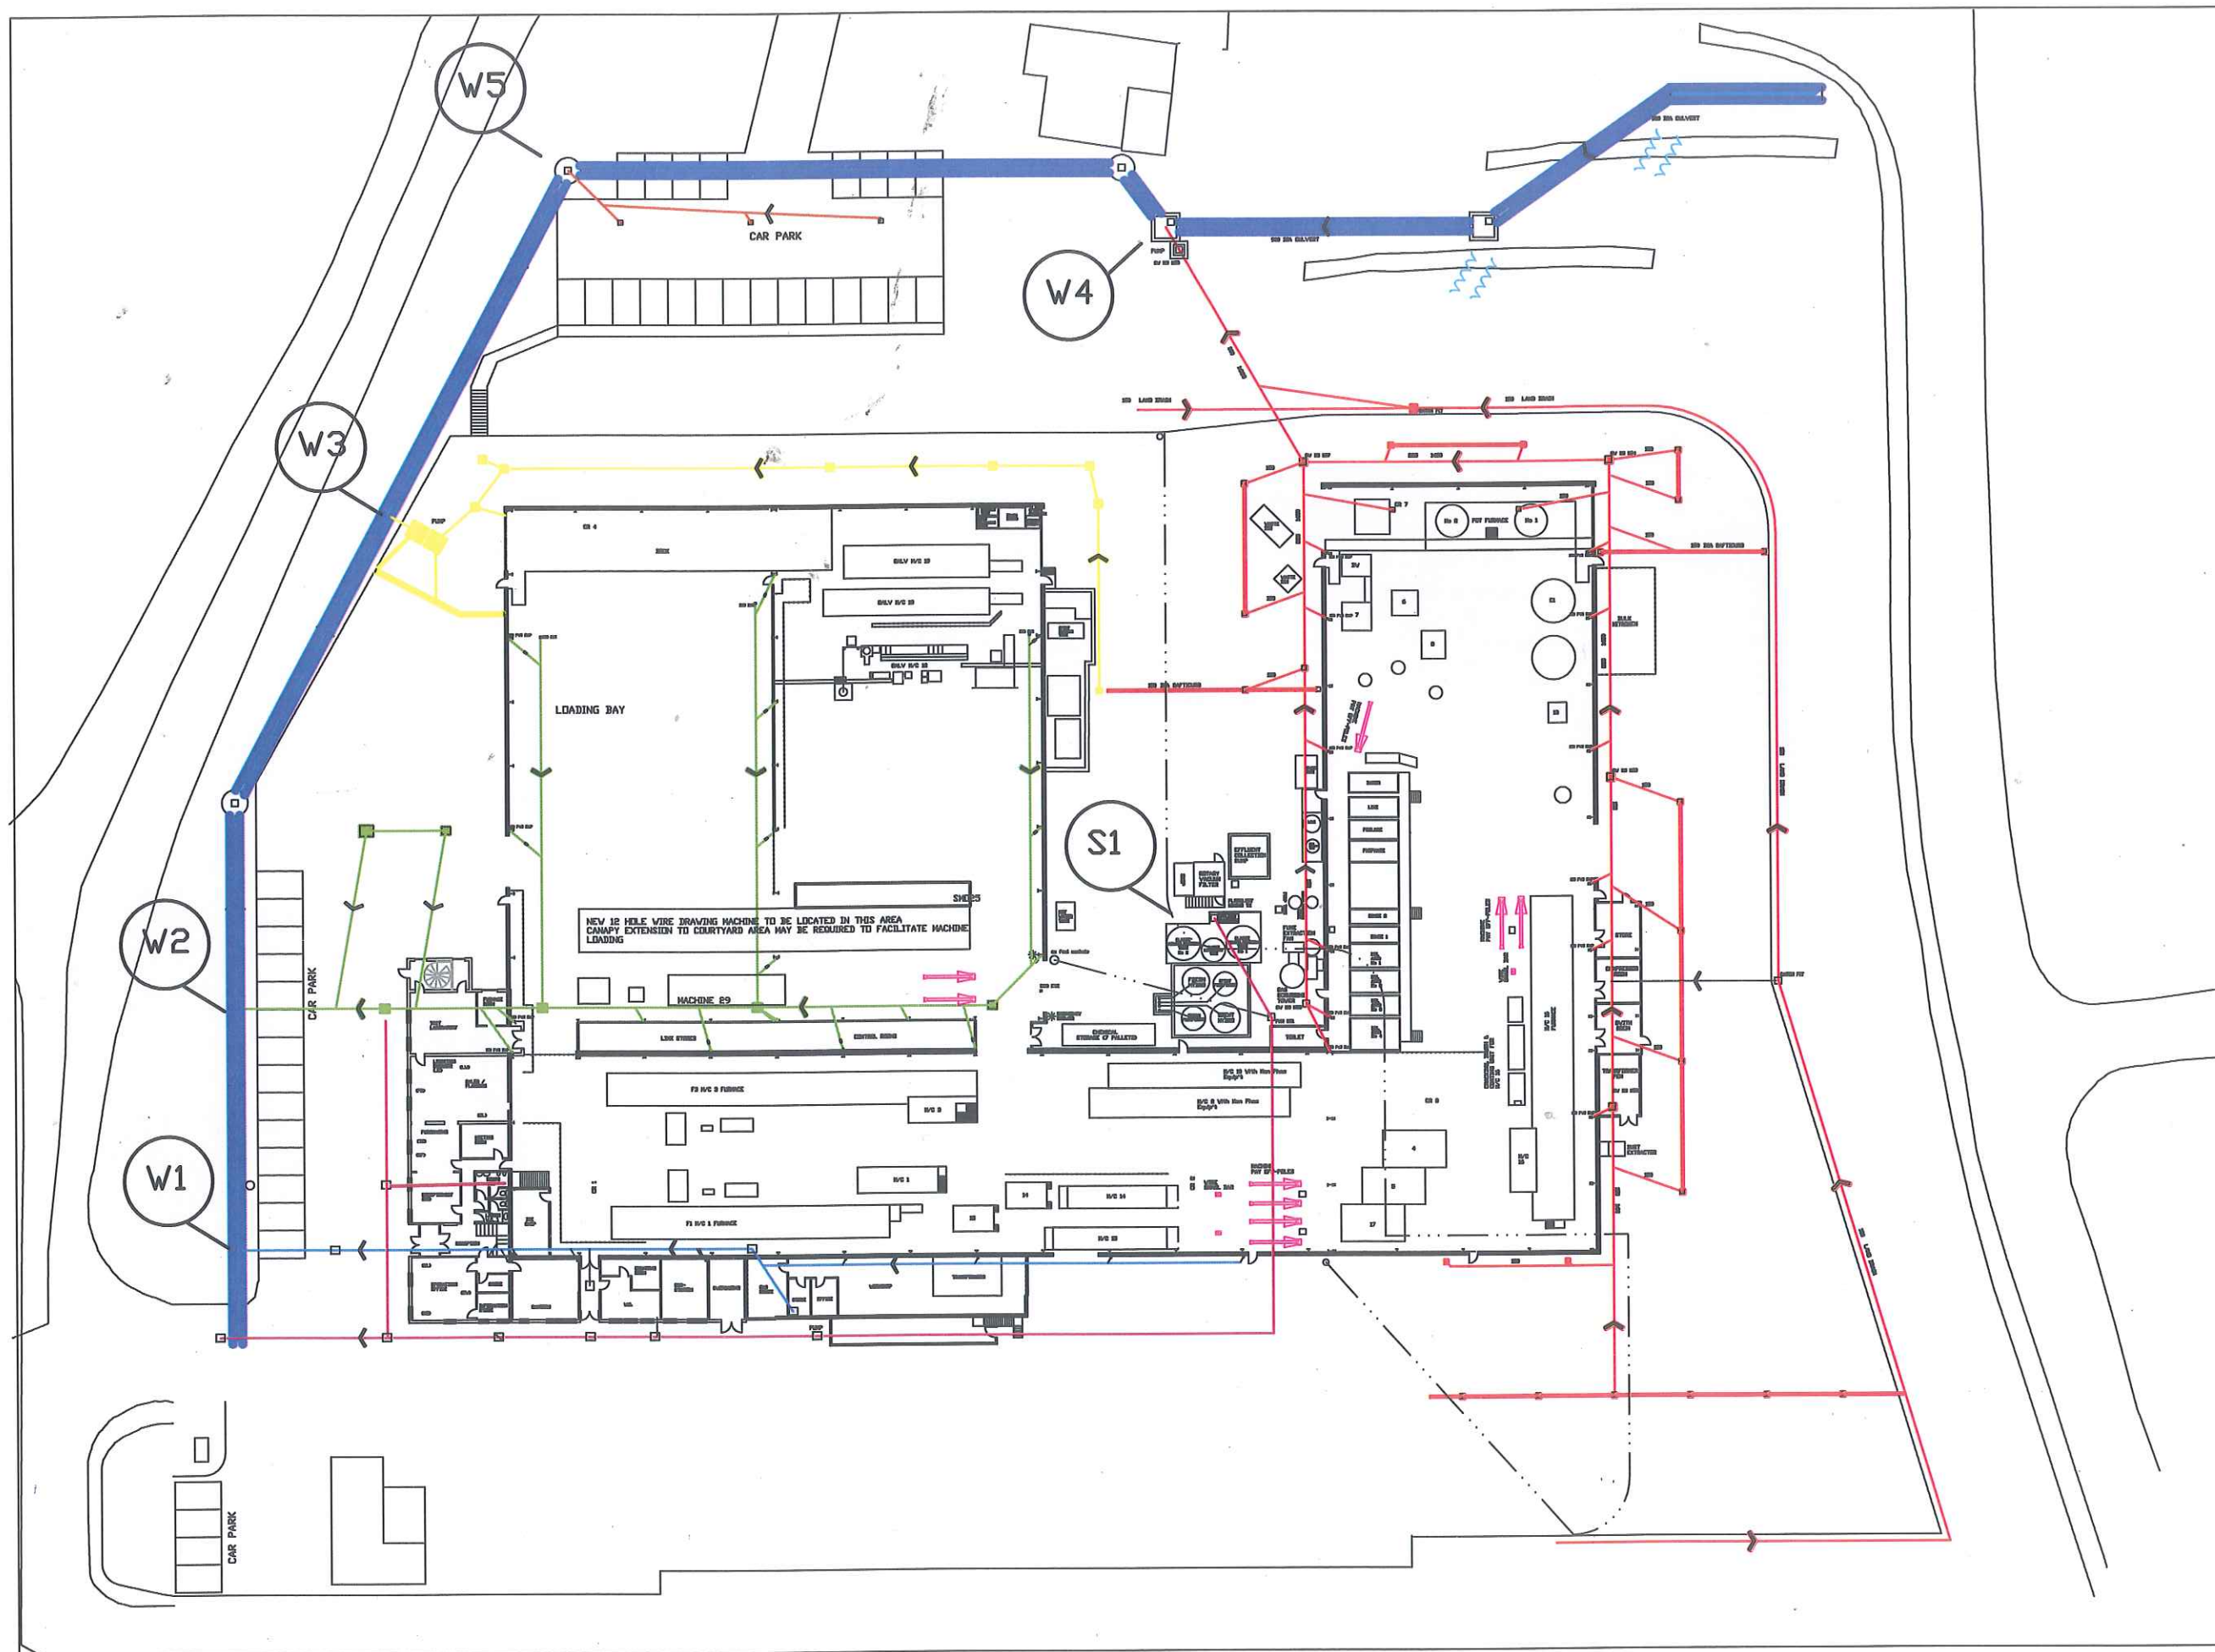

- KEY**
- CULVERT
 - TRADE EFFLUENT S1
 - SURFACE WATER No V1
 - SURFACE WATER No V2
 - SURFACE WATER No V3
 - SURFACE WATER No V4
 - SURFACE WATER No V5

REV	DATE	DWNR BY	REVISION	CHK'D BY	APPR'D BY

Wrexham Wire Ltd

Wrexham Industrial Estate
Wrexham
LL13 9JT
UK

TEL : 01978 666800

Drainage Layout & Emission Points

DRAWN BY	DP	CHK'D BY	JC
DESIGNED BY	JTM	APPR'D BY	BD
SCALE	1:100	FILE NAME	FILE NAME

DWG No S003

REV 0