


RECEIVED
21 OCT 2016

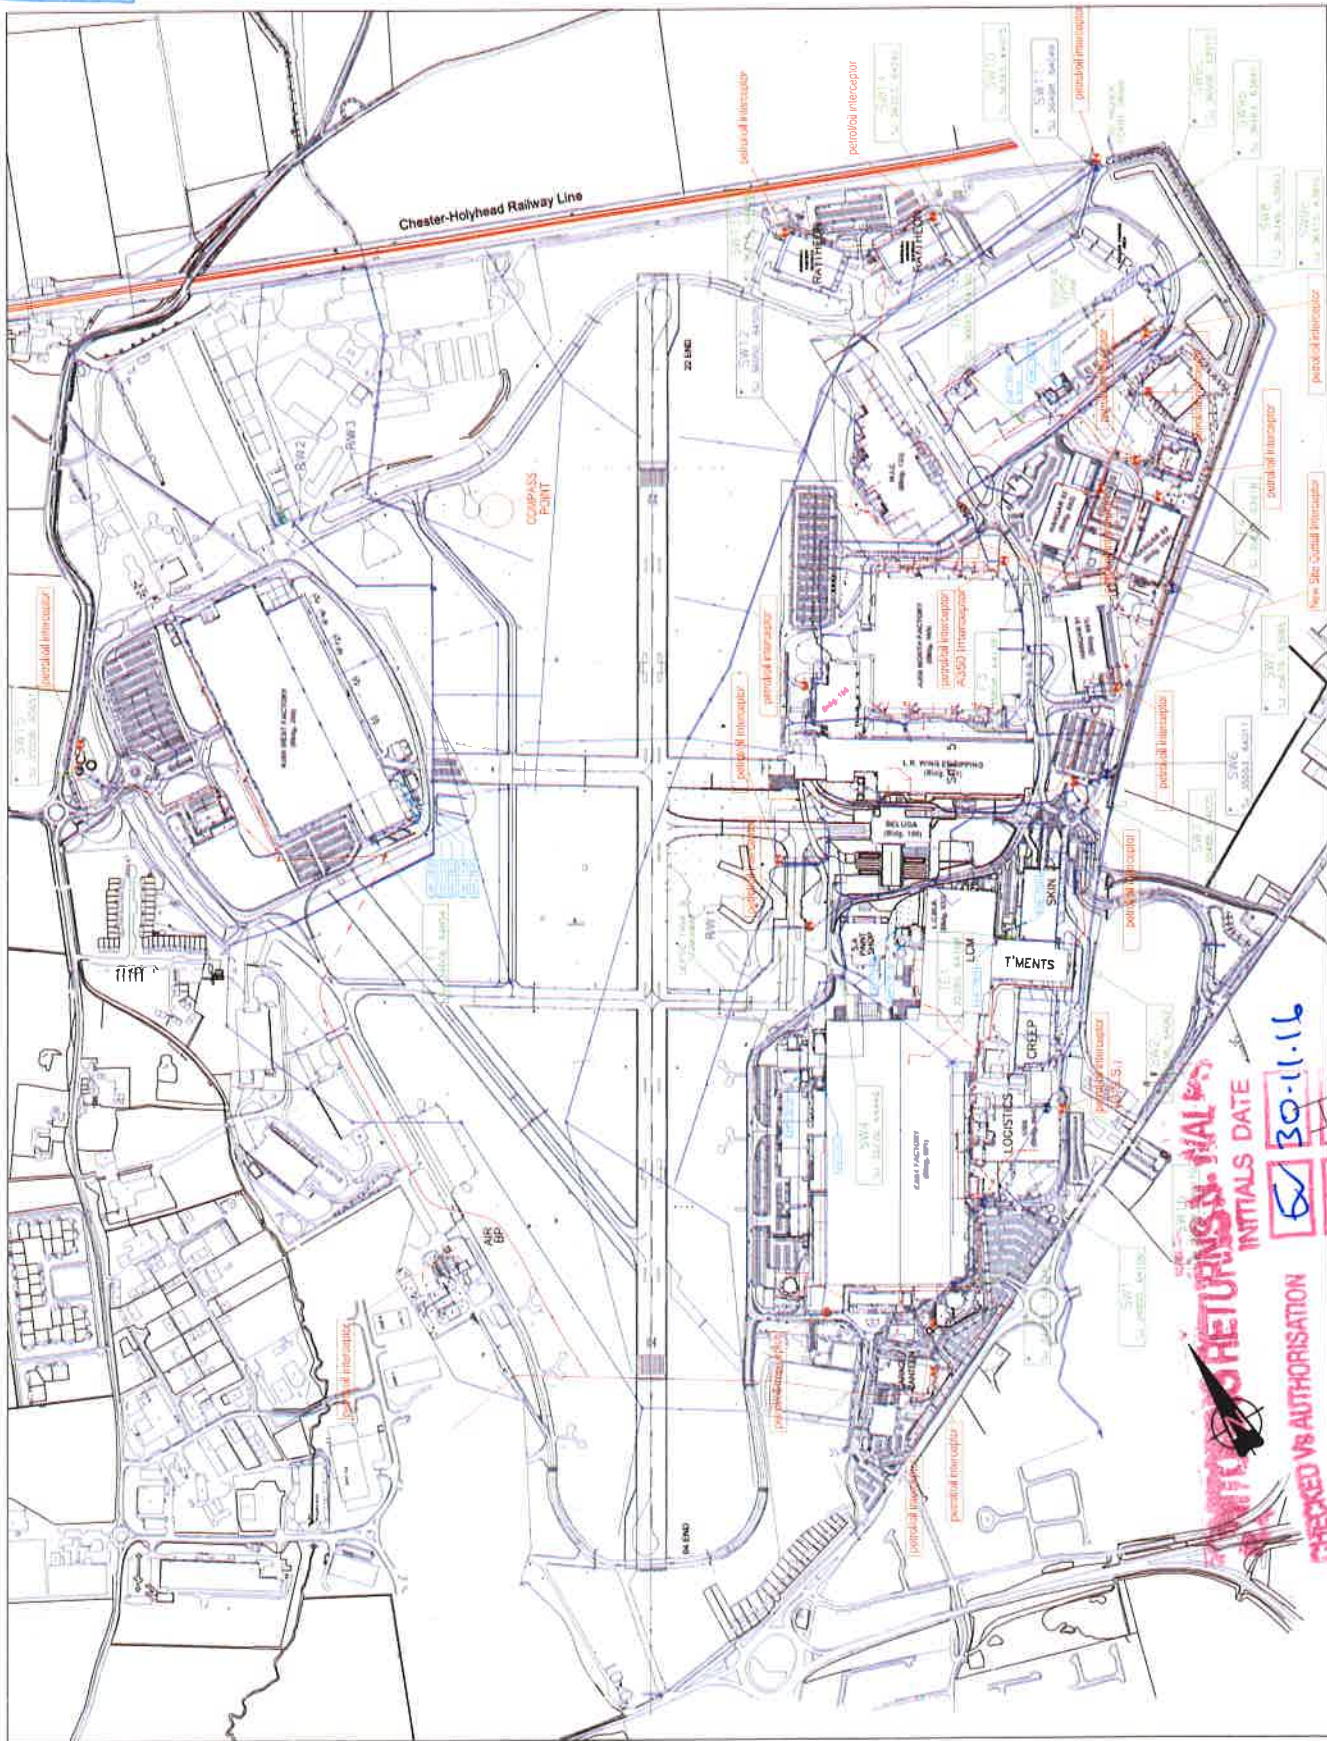

- KEY
- FLOWMETER LOCATIONS
 - FOUL WATER SAMPLING POINT
 - SURFACE WATER SAMPLING POINT
 - TRADE EFFLUENT SAMPLING POINT
 - DENOTES FINAL RELEASE POINT
 - EXISTING SURFACE WATER DRAIN
 - EXISTING FOUL WATER DRAINS
 - INTERCEPTOR
 - CHP-TRADE EFFLUENT SAMPLING POINT

MARKED TEXT IN RED DENOTES
RAILWAY SAMPLING POINTS

ISSUE	DESCRIPTION	DATE
1	EMISSION POINTS ADDED	28.10.16
2	DRAWING UPDATED	27.05.16
3	DRAWING UPDATED	11.04.16
4	SITE UPDATED	29.11.15
5	CHP FOR SITE UPDATED	29.11.15
6	GENERAL UPDATE	22.06.15
7	GENERAL UPDATE	17.03.15
8	ADDED FOUL & SURFACE	03.02.03
9	WATER SITE DRAINAGE ADDED	30.10.02
10	GENERAL UPDATE	3.5.02
11	NEW DRAWING	DATE

Airbus in the UK
DRAWING OFFICE - FACILITIES MANAGEMENT & REAL ESTATE
BROOKFIELD
G14 2BH
Telephone: +44(0)2044 520444

**DRAINAGE LAYOUT, AQUEOUS
POINT SOURCE EMISSIONS
& SAMPLING LOCATIONS**

DRAWN	DATE	SCALE
A. ROBINSON	03.05.02	1:50
DRAWING No.		PPC 02

APPROVED FOR RETURNS
INITIALS DATE
JB 30-11-16
30-11-16
30-11-16
CHECKED VS AUTHORISATION
OK FOR PUBLICATION