


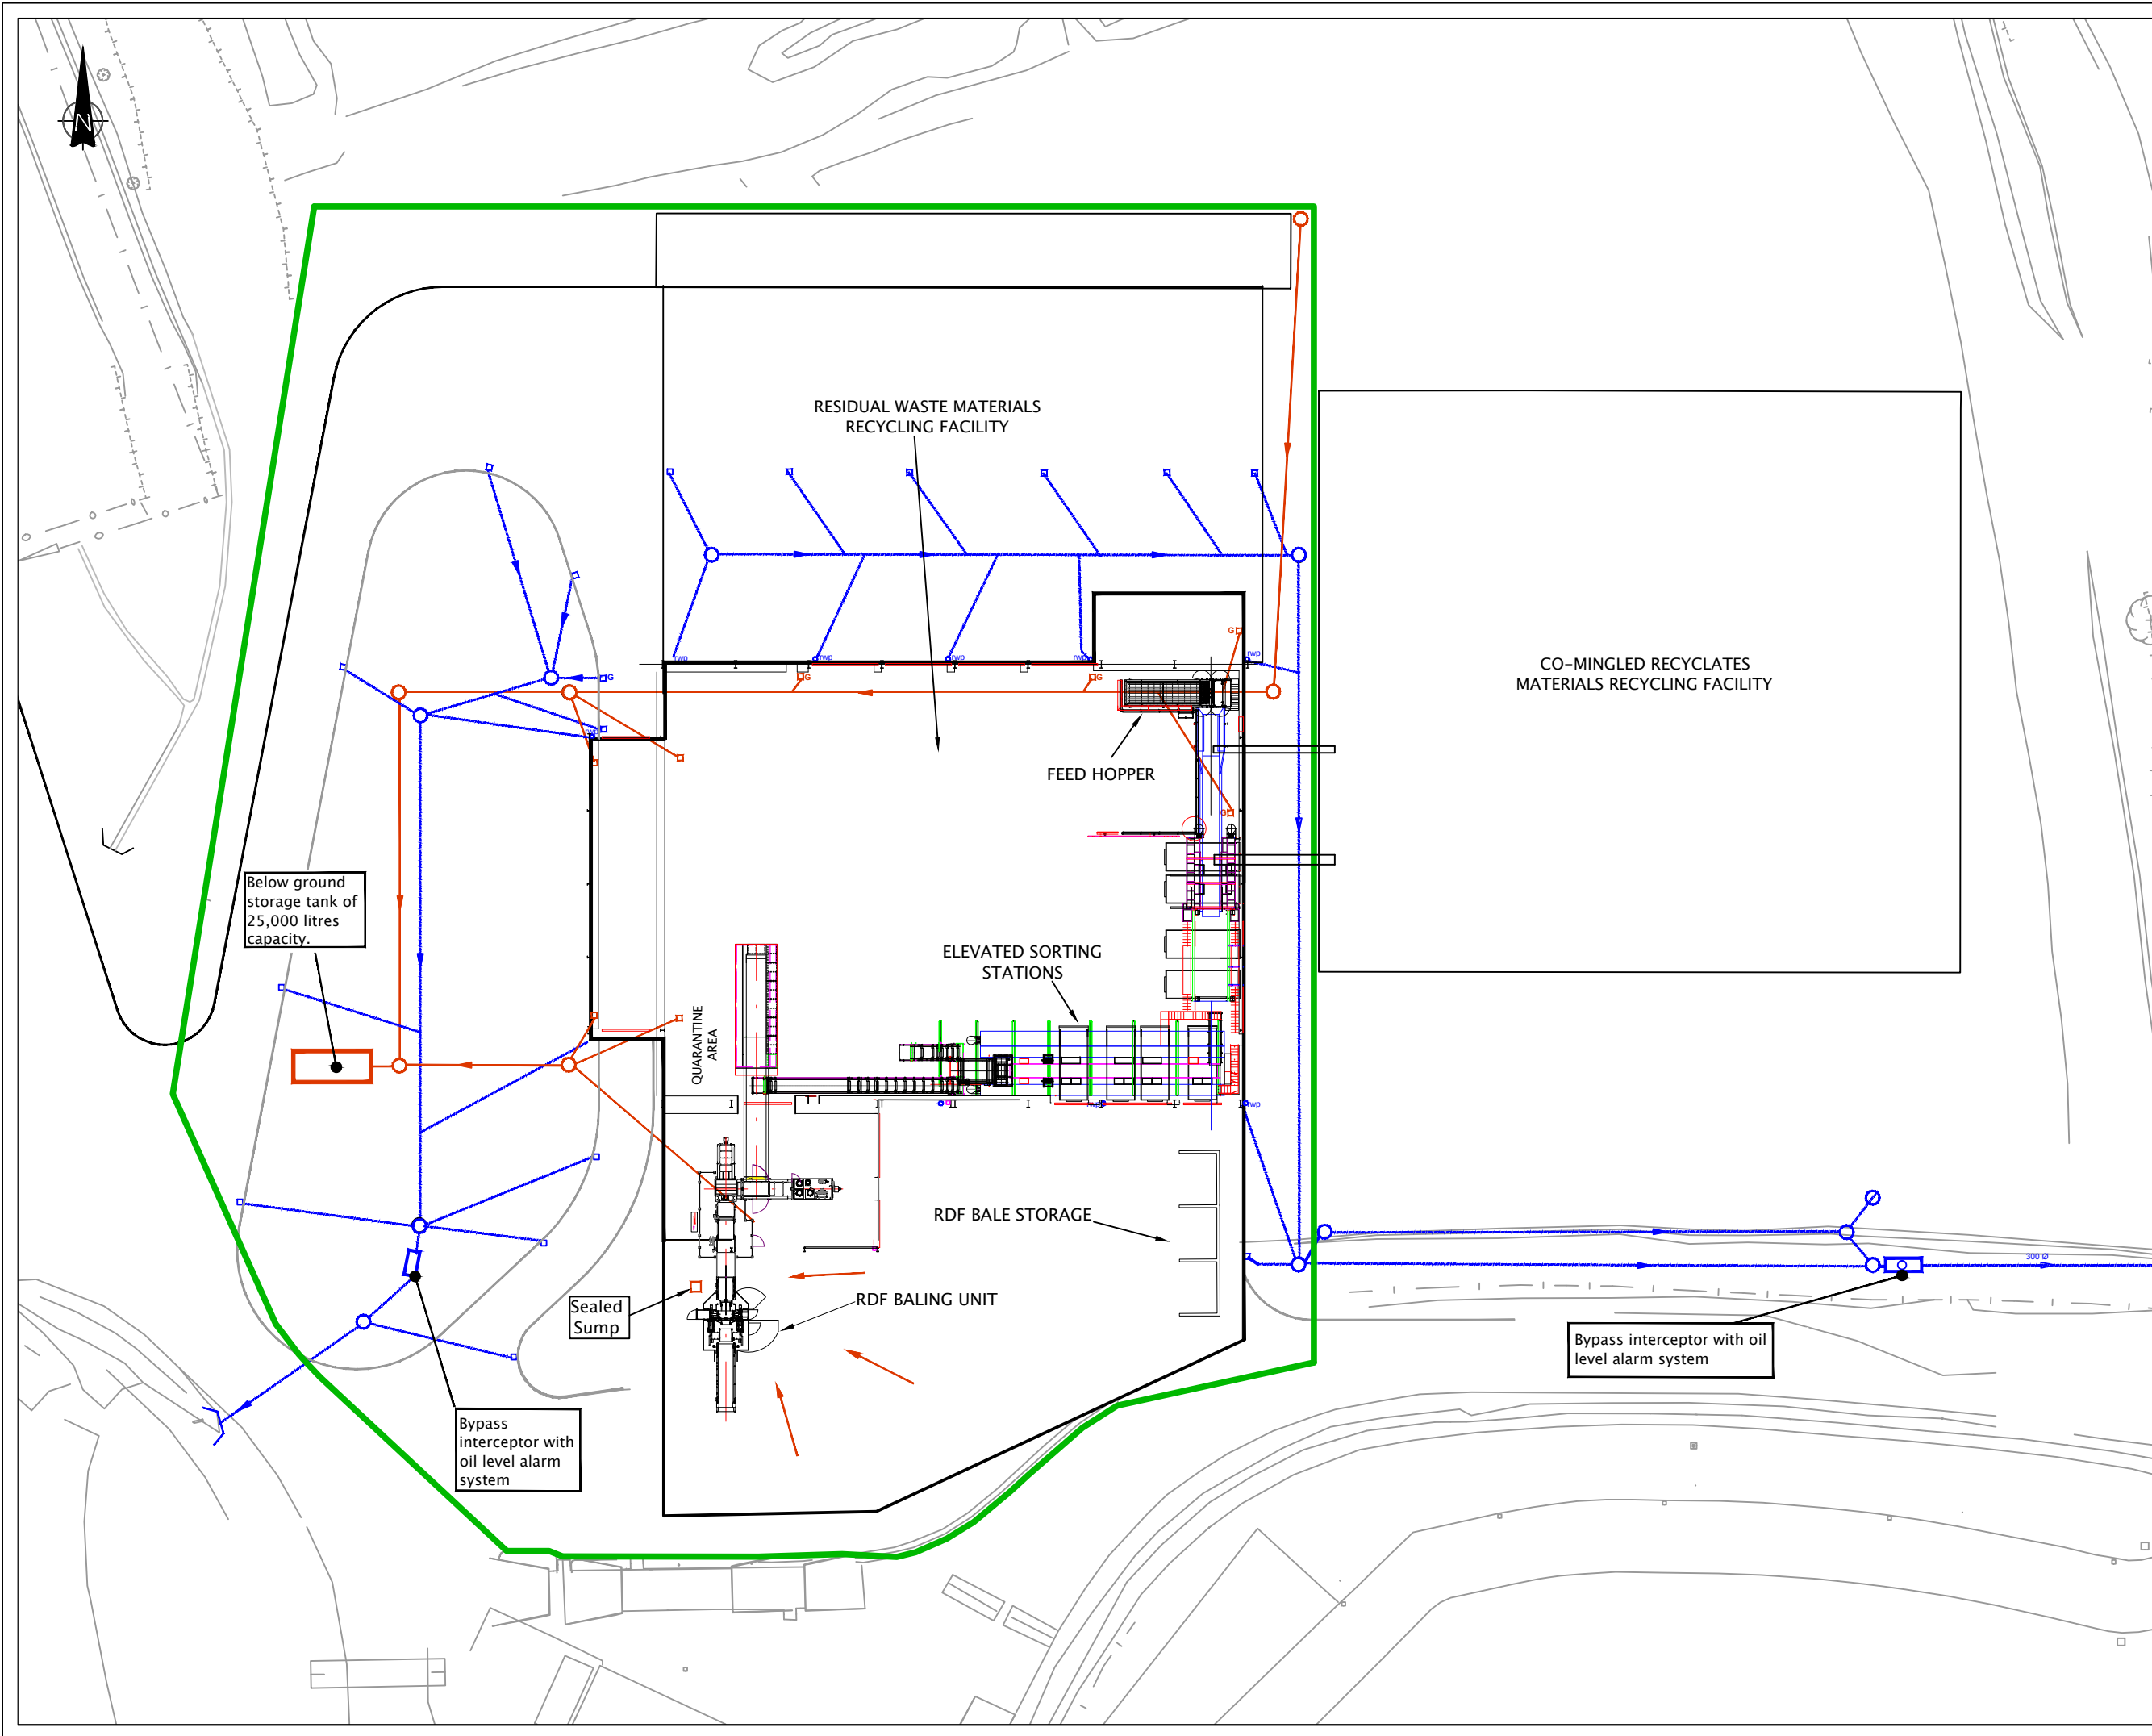

THIS INFORMATION IS CONFIDENTIAL AND THE PROPERTY OF STRATUS ENVIRONMENTAL LIMITED. IT IS RELEASED ON CONDITION THAT NONE OF THE INFORMATION SHALL BE DISCLOSED TO ANY THIRD PARTY OR REPRODUCED IN WHOLE OR PART WITHOUT THE PRIOR CONSENT IN WRITING OF STRATUS ENVIRONMENTAL LIMITED.

- NOTES
- REVISED ENVIRONMENTAL PERMIT BOUNDARY
 - FOUL WATER DRAINAGE
 - SURFACE WATER DRAINAGE

REPRODUCED FROM ORDNANCE SURVEY SUPERPLAN DATA WITH THE PERMISSION OF THE CONTROLLER OF HER MAJESTY'S STATIONARY OFFICE. CROWN COPYRIGHT. ALL RIGHTS RESERVED. LICENCE NUMBER: 10001998

REV	DESCRIPTION	DATE	BY



STRATUS ENVIRONMENTAL LIMITED
OFFICE SUITE 2,
THE BEACON CENTRE FOR ENTERPRISE
DAFEN
LLANELLI
SA14 8LQ
T: 01554 780765
F: 01554 759988
E: info@stratus-environmental.co.uk
W: stratus-environmental.co.uk

CLIENT



An Arddin Rhudd Gynnyddol Cyffwrdd
Amgylcheddol
CWM
Environmental
For Total Waste Management Solutions

PROJECT
NANTYCAWS RESIDUAL WASTE MATERIALS RECYCLING FACILITY-EPVA

DRAWING TITLE
INDICATIVE DRAINAGE LAYOUT

DRAWN	DATE	APPROVED	DATE
L.W	04/06/2015	M.G	04/06/2015
SCALE	SHEET	DRAWING NUMBER	REVISION
1:500	A3	CWM1001/5/04	-