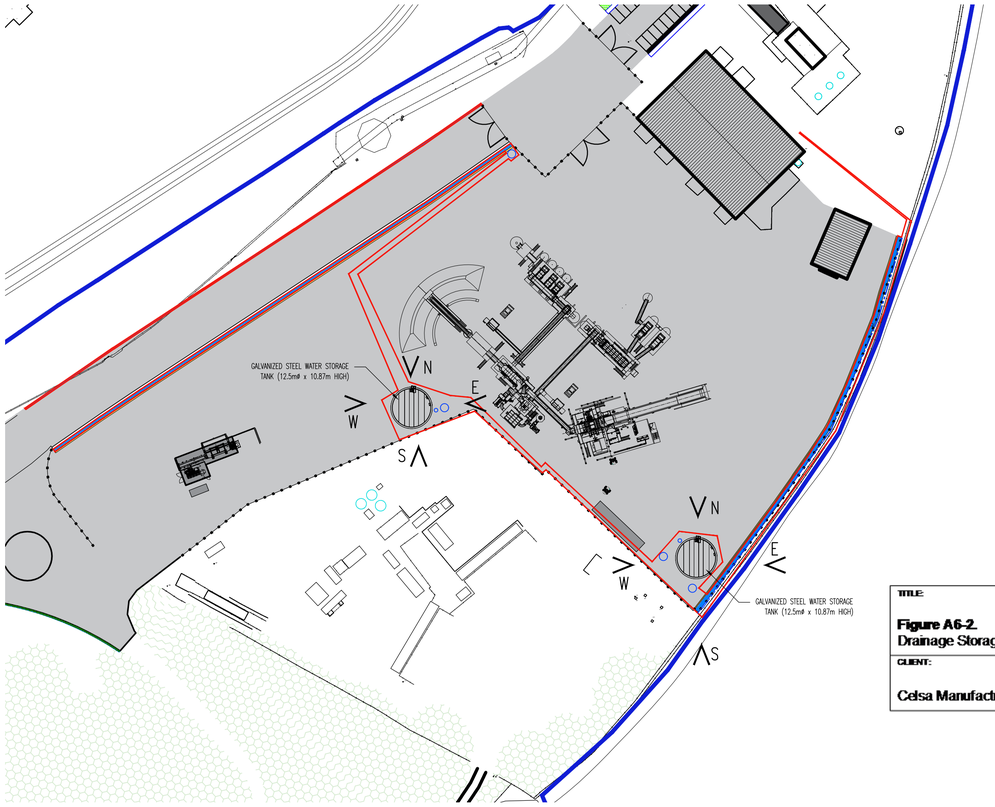

LOCATION PLAN
SCALE 1:1000 @ A1

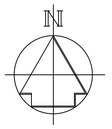

LEGEND

AREA OF WORKS
AREA = 1708.72m² (0.171ha)

OWNERSHIP BOUNDARY LINE
AREA = 150669m² (15.07ha)

TITLE: **Figure A6-2.** Drainage Storage Tanks	JOB REFERENCE: 021-1892	REVISIONS:		
		No.	Date.	Description.
		00	12/12/23	Final for report
	DATE: 12th December 2023	-	-/-/-	-
		-	-/-/-	-
		-	-/-/-	-
CLIENT: Celsa Manufacturing (UK) Ltd	SCALE: As Stated	DRAWN BY: MJS	CHECKED BY: SPR	EAME Earth & Marine Environmental Consultants

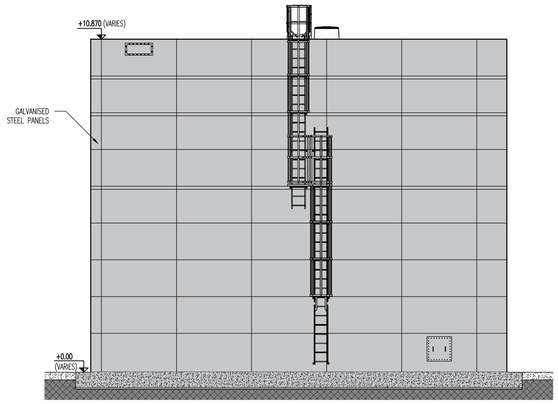

NORTH ELEVATION
SCALE 1:100 @ A1

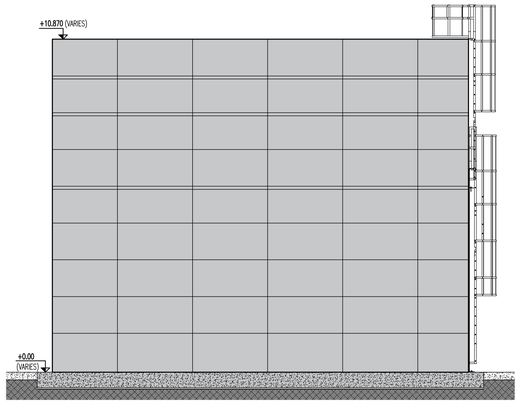

EAST ELEVATION
SCALE 1:100 @ A1

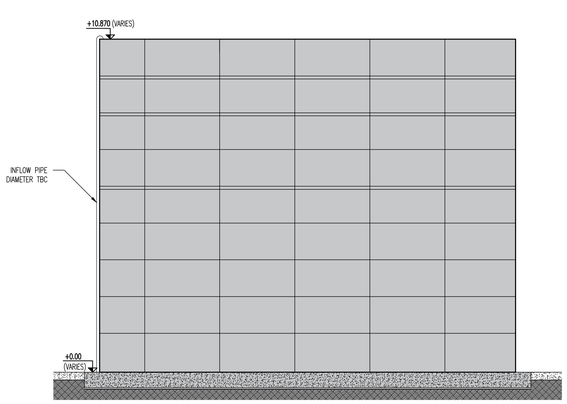

SOUTH ELEVATION
SCALE 1:100 @ A1

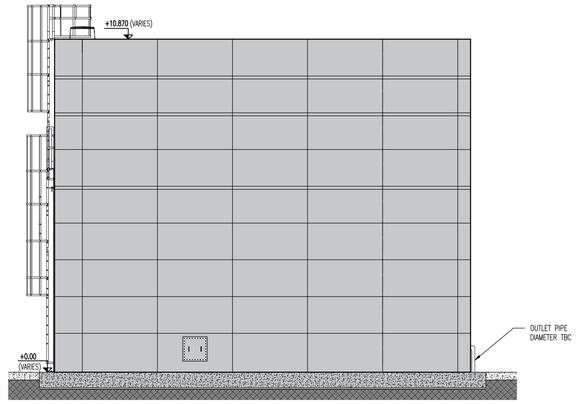

WEST ELEVATION
SCALE 1:100 @ A1

Job No: 23.105 | Drawing No: C06 | Rev: / | scales: 1:100, 1:1000 @ A1

No.	REVISION	by	date
-	-	-	-

No.	REVISION	by	date

NOTES
1 Do not scale from this drawing
2 All dimensions to be checked on site
3 'As built' drawings are prepared, in part, based upon information furnished by others. While this information is believed to be reliable, James & Nicholas LLP assume no responsibility for the accuracy of 'As built' drawings or for any errors or omissions that may have been incorporated into them as a result of incorrect information provided to us by others. Those relying on an 'As built' drawing are advised to obtain independent verification of its accuracy.

STAGE
PLANNING

REFER ALSO TO THE FOLLOWING:
Drawings:

Bending Schedules:

CLIENT
CELSA GROUP | CELSA STEEL UK

james&nicholas
Grove House, Grove Place, Port Talbot SA13 1XA • Tel 01639 885431 • Fax 01639 891687
admin@jamesandnicholas.com • www.jamesandnicholas.com
James & Nicholas Limited Liability Partnership. Registered in the UK No. OC303071

COPYRIGHT ©

Job title
DRAINAGE TO PROCESSING AREA, SHREDDER PROJECT, SCRAP HANDLING FACILITY, MINERAL SITE, TREMORFA, CELSA

Drawing title
WATER STORAGE TANKS TYPICAL ELEVATIONS

	by	date
drawn	R.P	29.11.23
checked	K.J	29.11.23
approved	K.J.T	29.11.23

Job No: 23.105 | Drawing No: C06 | Rev: /
scales: 1:100, 1:1000 @ A1