
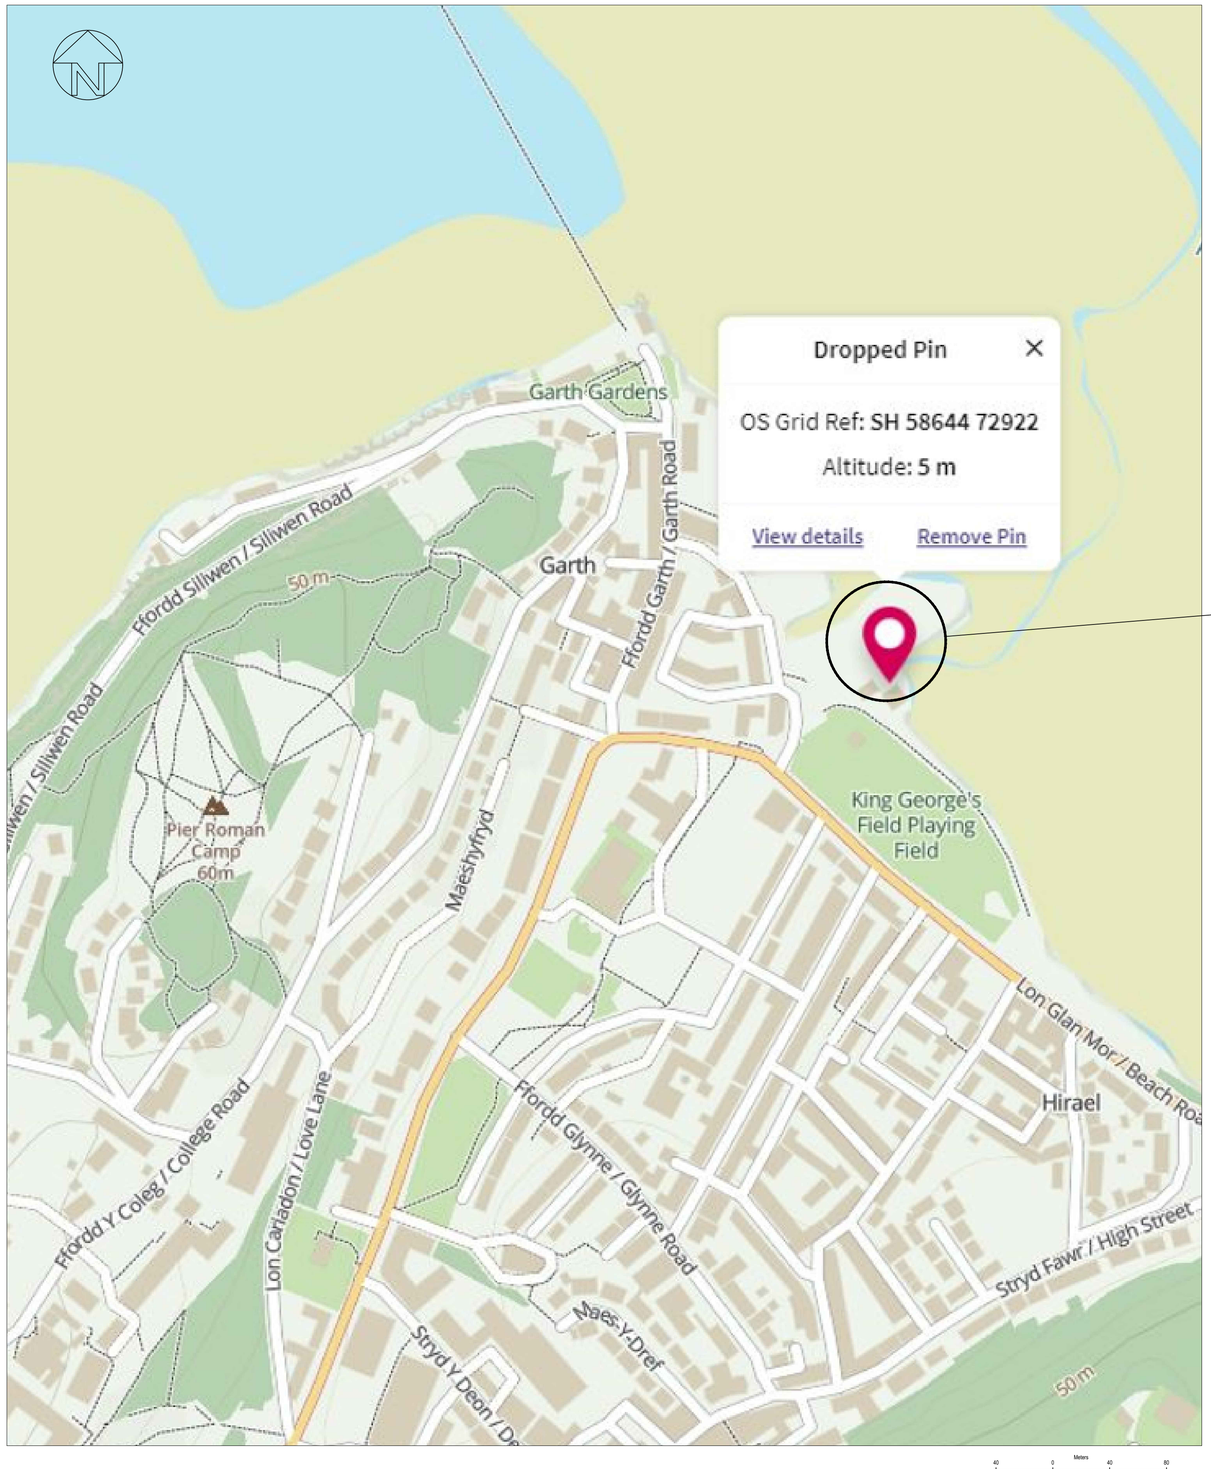



SITE LOCATION PLAN
(1:2000)

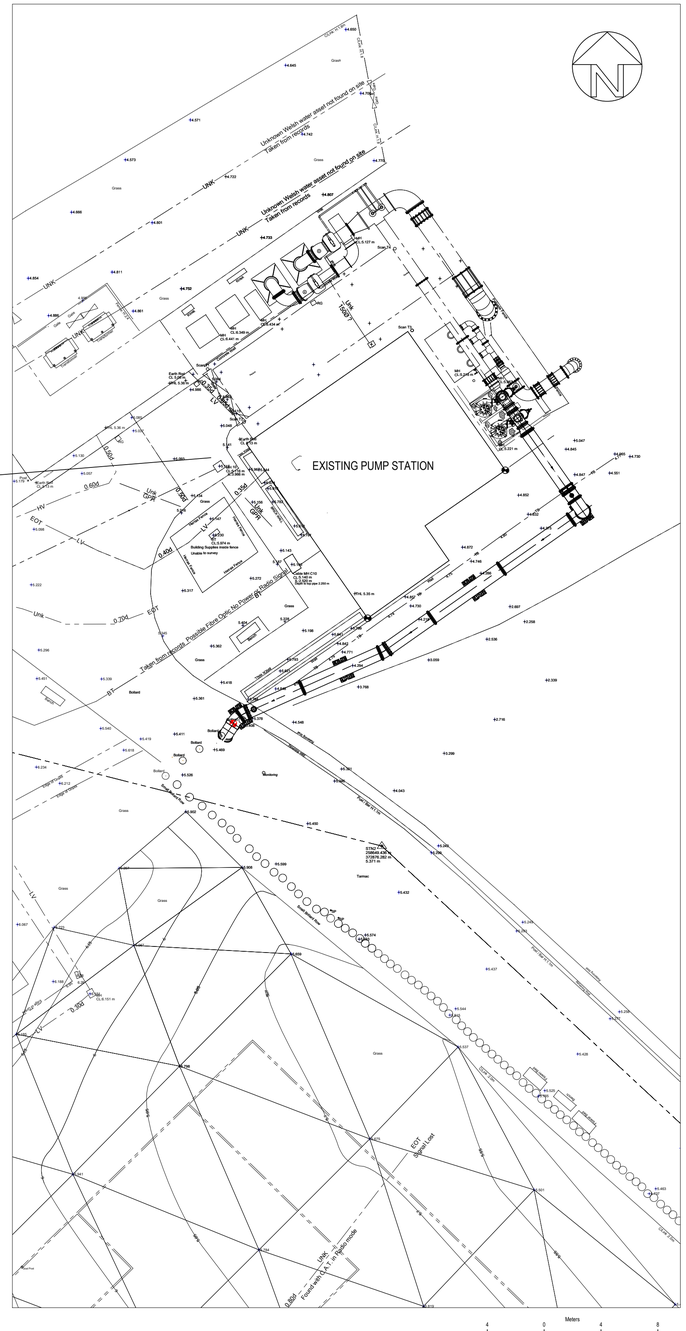


DETAIL SITE PLAN
(1:200)

OWNER

A1

ERIC WRIGHT WATER
Eric Wright Water
Unit 506 Green Place
Bamber Bridge, Preston PR5 8AY
Tel: 01772 698522
Fax: 01772 628811
www.ericwright.co.uk

NOTES

1. SITE ADDRESS:
   BANGOR BEACH ROAD
   SPS 1326
   GLANDWR ROAD
   LL57 1AD
   WHAT THREE WORDS : ///FIERY.CLASSICS.VIEWERS
2. ALL DIMENSIONS IN MILLIMETERS AND ALL LEVELS IN METRES AOD UNLESS NOTED OTHERWISE.

| Rev. | Date. | Drawn. | Description. | Rvd. | Chkd. | Appd. | Date. |
|---|---|---|---|---|---|---|---|
| P4.0 | | | | | | | |

Capital Delivery Alliance
Cynghrair Cyflawni Cyfalaf
Ty Awen, Spooner Close, Coed Kernew, Newport, NP108FZ

| | |
|---|---|
| Project Name. | MENAI SHELLFISH BEACH ROAD |
| Drawing Title. | BANGOR BEACH ROAD PUMPING STATION LOCATION DRAWING |
| Suitability. | Suitability Code. |

| Originator. | Designer. | Date. |
|---|---|---|
| | PW | 07/02/2024 |
| Internal Project Number. | Scale. | Rev. |
| | 1:2000 & 1:200 | P1.0 |

Drawing Number.
B16888-118564-08-ZZ-DR-CA-CI0015



THIS DESIGN AND DRAWING IS CONFIDENTIAL AND ALL RIGHTS THEREIN INCLUDING COPYRIGHT AND DESIGN RIGHT ARE THE PROPERTY OF DWR CYMRU CYFYNGEDIG AND SHOULD NOT BE DISCLOSED TO A THIRD PARTY OR REPRODUCED WITHOUT PRIOR CONSENT OF DWR CYMRU CYFYNGEDIG. ©