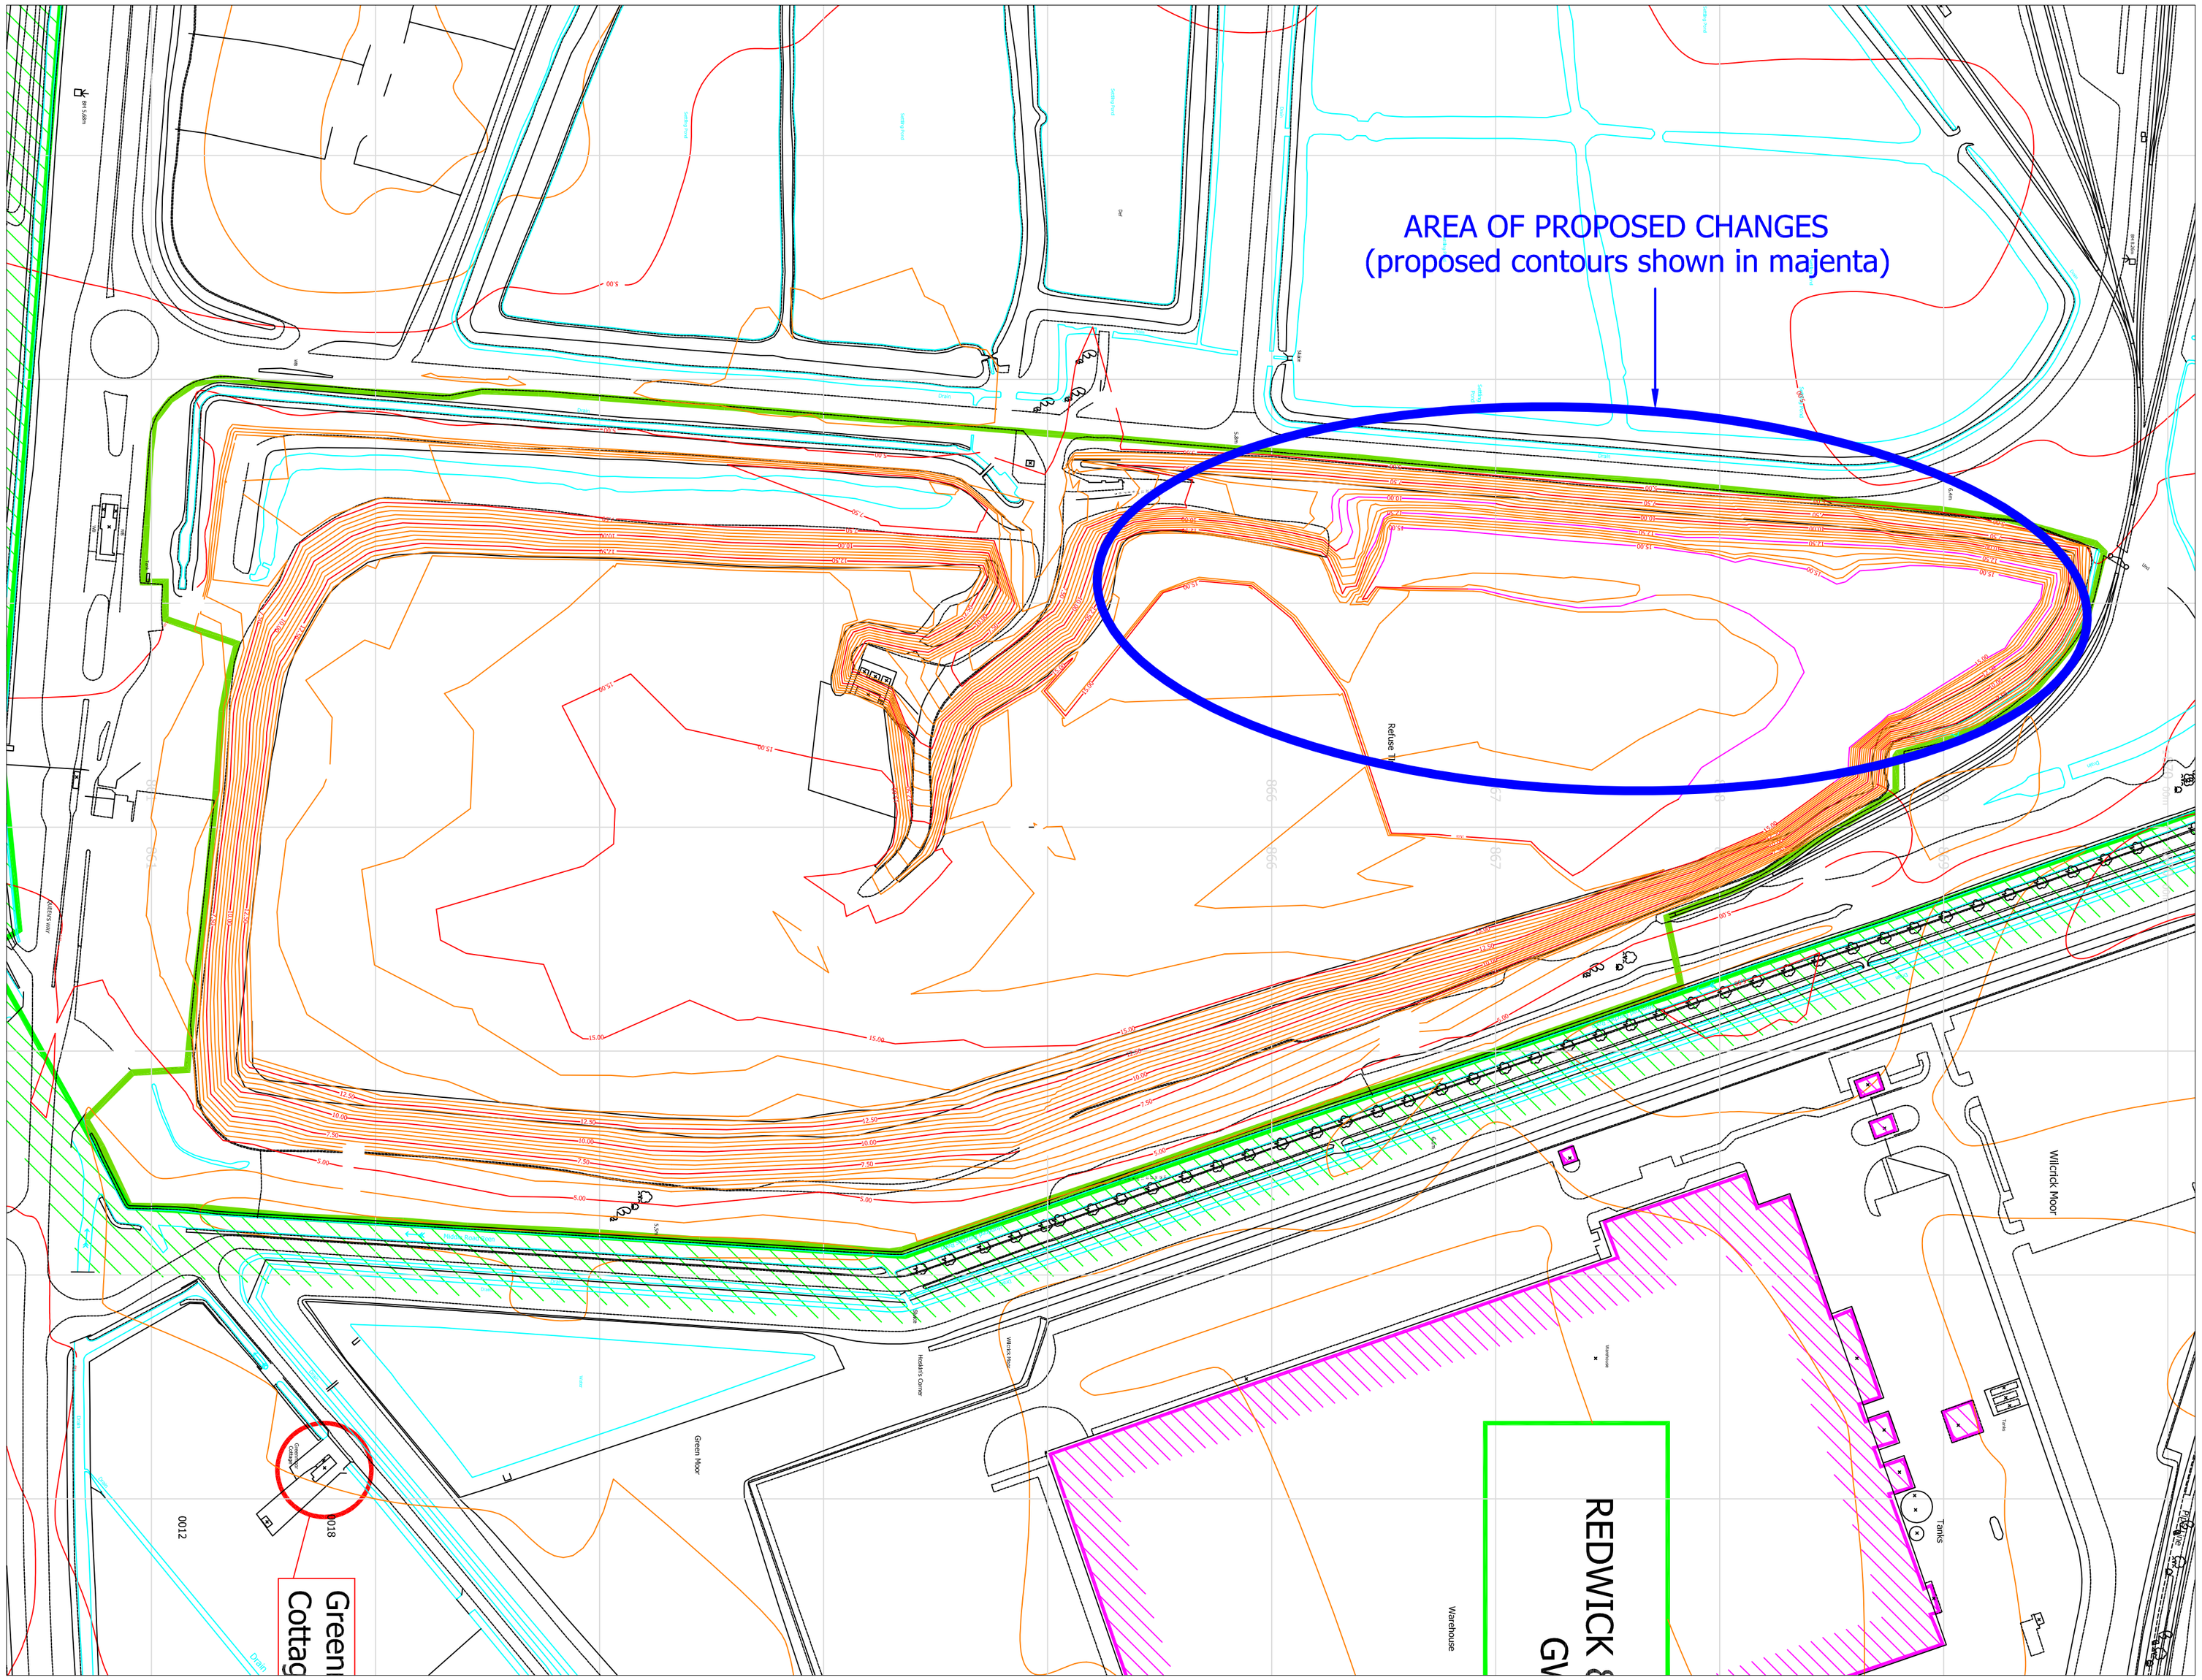


Figure 3 Proposed Site Plan

corus	**CORUS (UK) LTD**
LLANWERN EAST WASTE MANAGEMENT SITE	
Figure 3 Proposed Site Plan	

DRAWING NUMBER		REVISION	
525.1/0/0307		**0**	
SCALE	DATE	DRAWN	CHECKED
1:2000	**03.07**	**ET**	

Geotechnology
Ty Coed, Cefn-yr-Allt,
Aberdulais, Neath
SA10 8HE
01639 775293
www.geotechnology.net

GEO TECHNOLOGY