

DO NOT SCALE

Millimetres 0 10 100

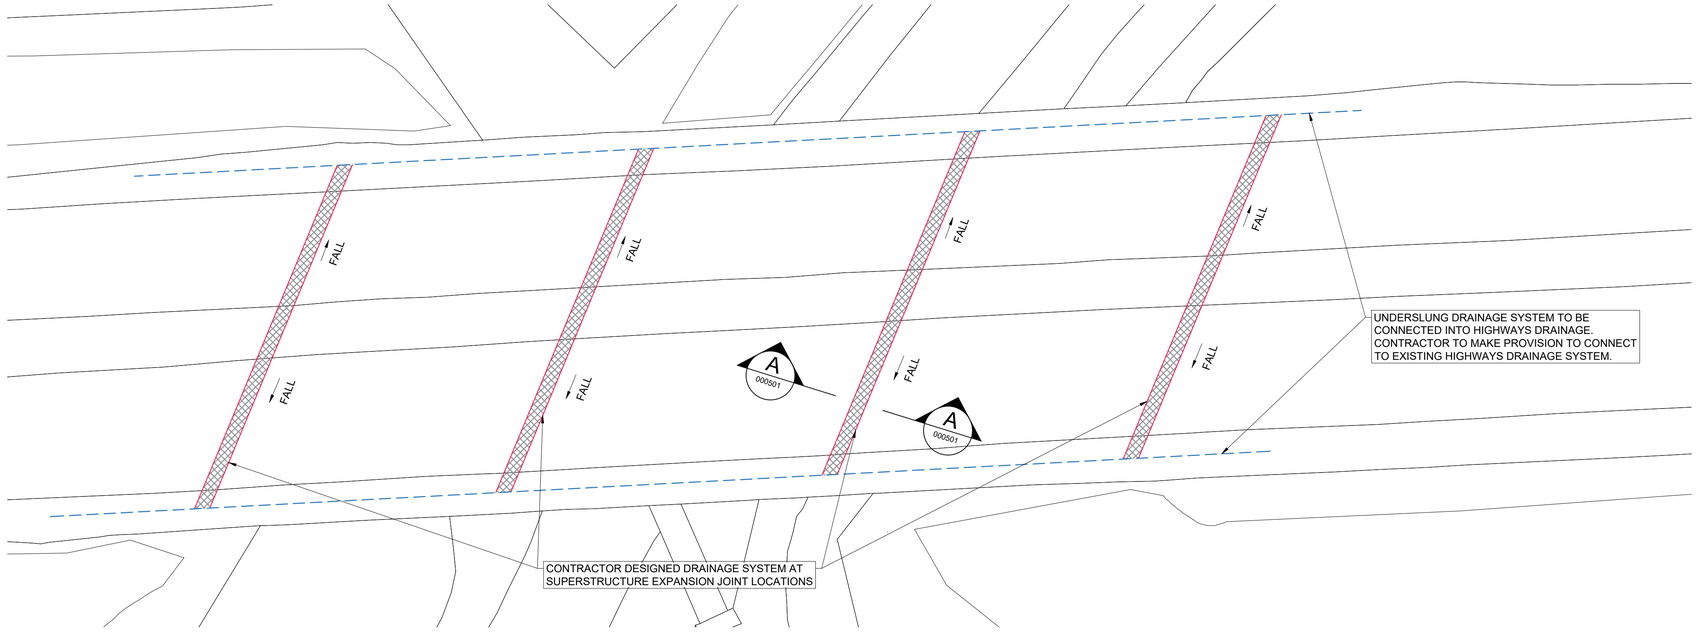


DECK UNDERSLUNG DRAINAGE LAYOUT PLAN

SCALE 1:200

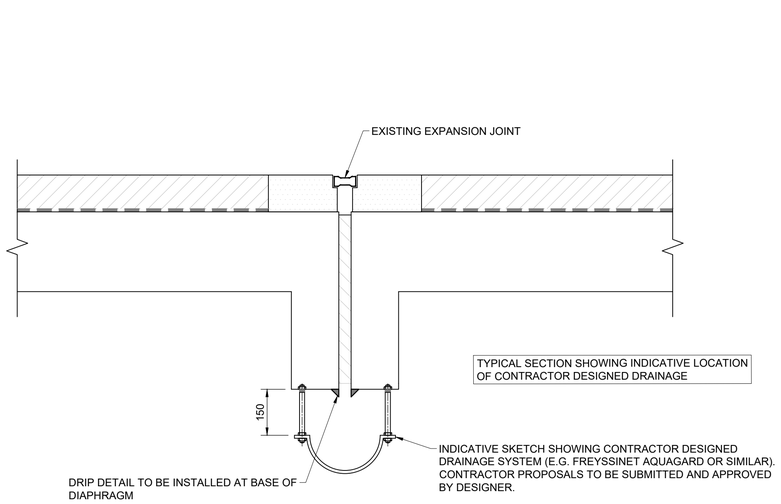

A 000501 SECTION

SCALE 1: 10

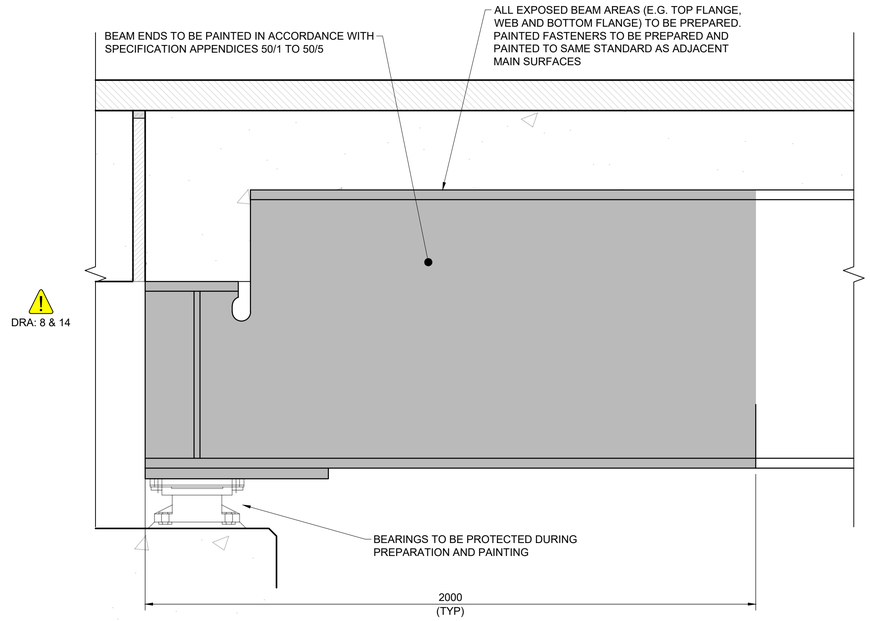

- 000501 TYPICAL SECTION AT BEAM ENDS

SCALE 1: 10

SHOWING PAINTING EXTENTS

NOTES :

1. ALL DIMENSIONS ARE IN MILLIMETRES UNLESS STATED OTHERWISE.
2. DO NOT SCALE FROM THIS DRAWING.
3. DIMENSIONS IN THIS DRAWING ARE BASED ON HISTORICAL AS-BUILT RECORD DRAWINGS AND TOPOGRAPHICAL SURVEYS.
4. ALL LEVELS AND DIMENSIONS SHALL BE CONFIRMED BY THE CONTRACTOR ON SITE.

HEALTH AND SAFETY INFORMATION

REFER TO DESIGN RISK ASSESSMENT DRA DOCUMENT BP06_301-ATK-SBR-SWTRA-BX-RA-CB-000002 FOR DETAILS OF THE IDENTIFIED RISKS.

SAFETY, HEALTH AND ENVIRONMENTAL INFORMATION

In addition to the hazards/risks normally associated with the types of work detailed on this drawing, note the following significant residual risks (Reference shall also be made to the design hazard log).

Construction
8. DEMOLITION ON EXISTING STRUCTURE (PAINT, CONCRETE BREAKOUT AND BEARING REMOVAL)
14. HANDLING AND STORAGE OF HAZARDOUS MATERIALS

Maintenance / Cleaning
None

Use
None

Decommissioning / Demolition
None

Description	Status	Revision	Drawn	Checked	Reviewed	Authorised	Issue Date
FOR TENDER	D2	P01	DR	SA	BP	---	13/03/26
FOR CONSTRUCTION	A3	C01	AS	SA	JLD	BP	03/07/26

Drawing Suitability: APPROVED - CONSTRUCTION

Status: A3

AtkinsRéalis
West Glamorgan House
12 Orchard Street
Swansea
West Glamorgan
SA1 5AD
Tel: +44 (0)1792 641172
Fax: +44 (0)1792 472019
www.atkinsrealis.com

Copyright © AtkinsRéalis (2024)

Client: Asiant Cydlynydd De Cymru South Wales Trunk Road Agent

Yn gweithio ar ran Llywodraeth Cymru
Working on behalf of the Welsh Government

Project Title: A465 60 River Clydach Underbridge

Drawing Title: DRAINAGE SYSTEM AND STEEL PAINTING DETAILS

Drawing Number: Project BP06_301 - Originator ATK - Volume SBR - Location SWTRA - Type DR - Role CB - Number 000501

Original Size: A1 | Scale: AS SHOWN | Project Ref. No: 5217878 | Sheet: 1 of 1 | Rev: C01

This Drawing is saved on ProjectWise. Plotted: 03/07/2026 15:13:44 By: ARCH2136