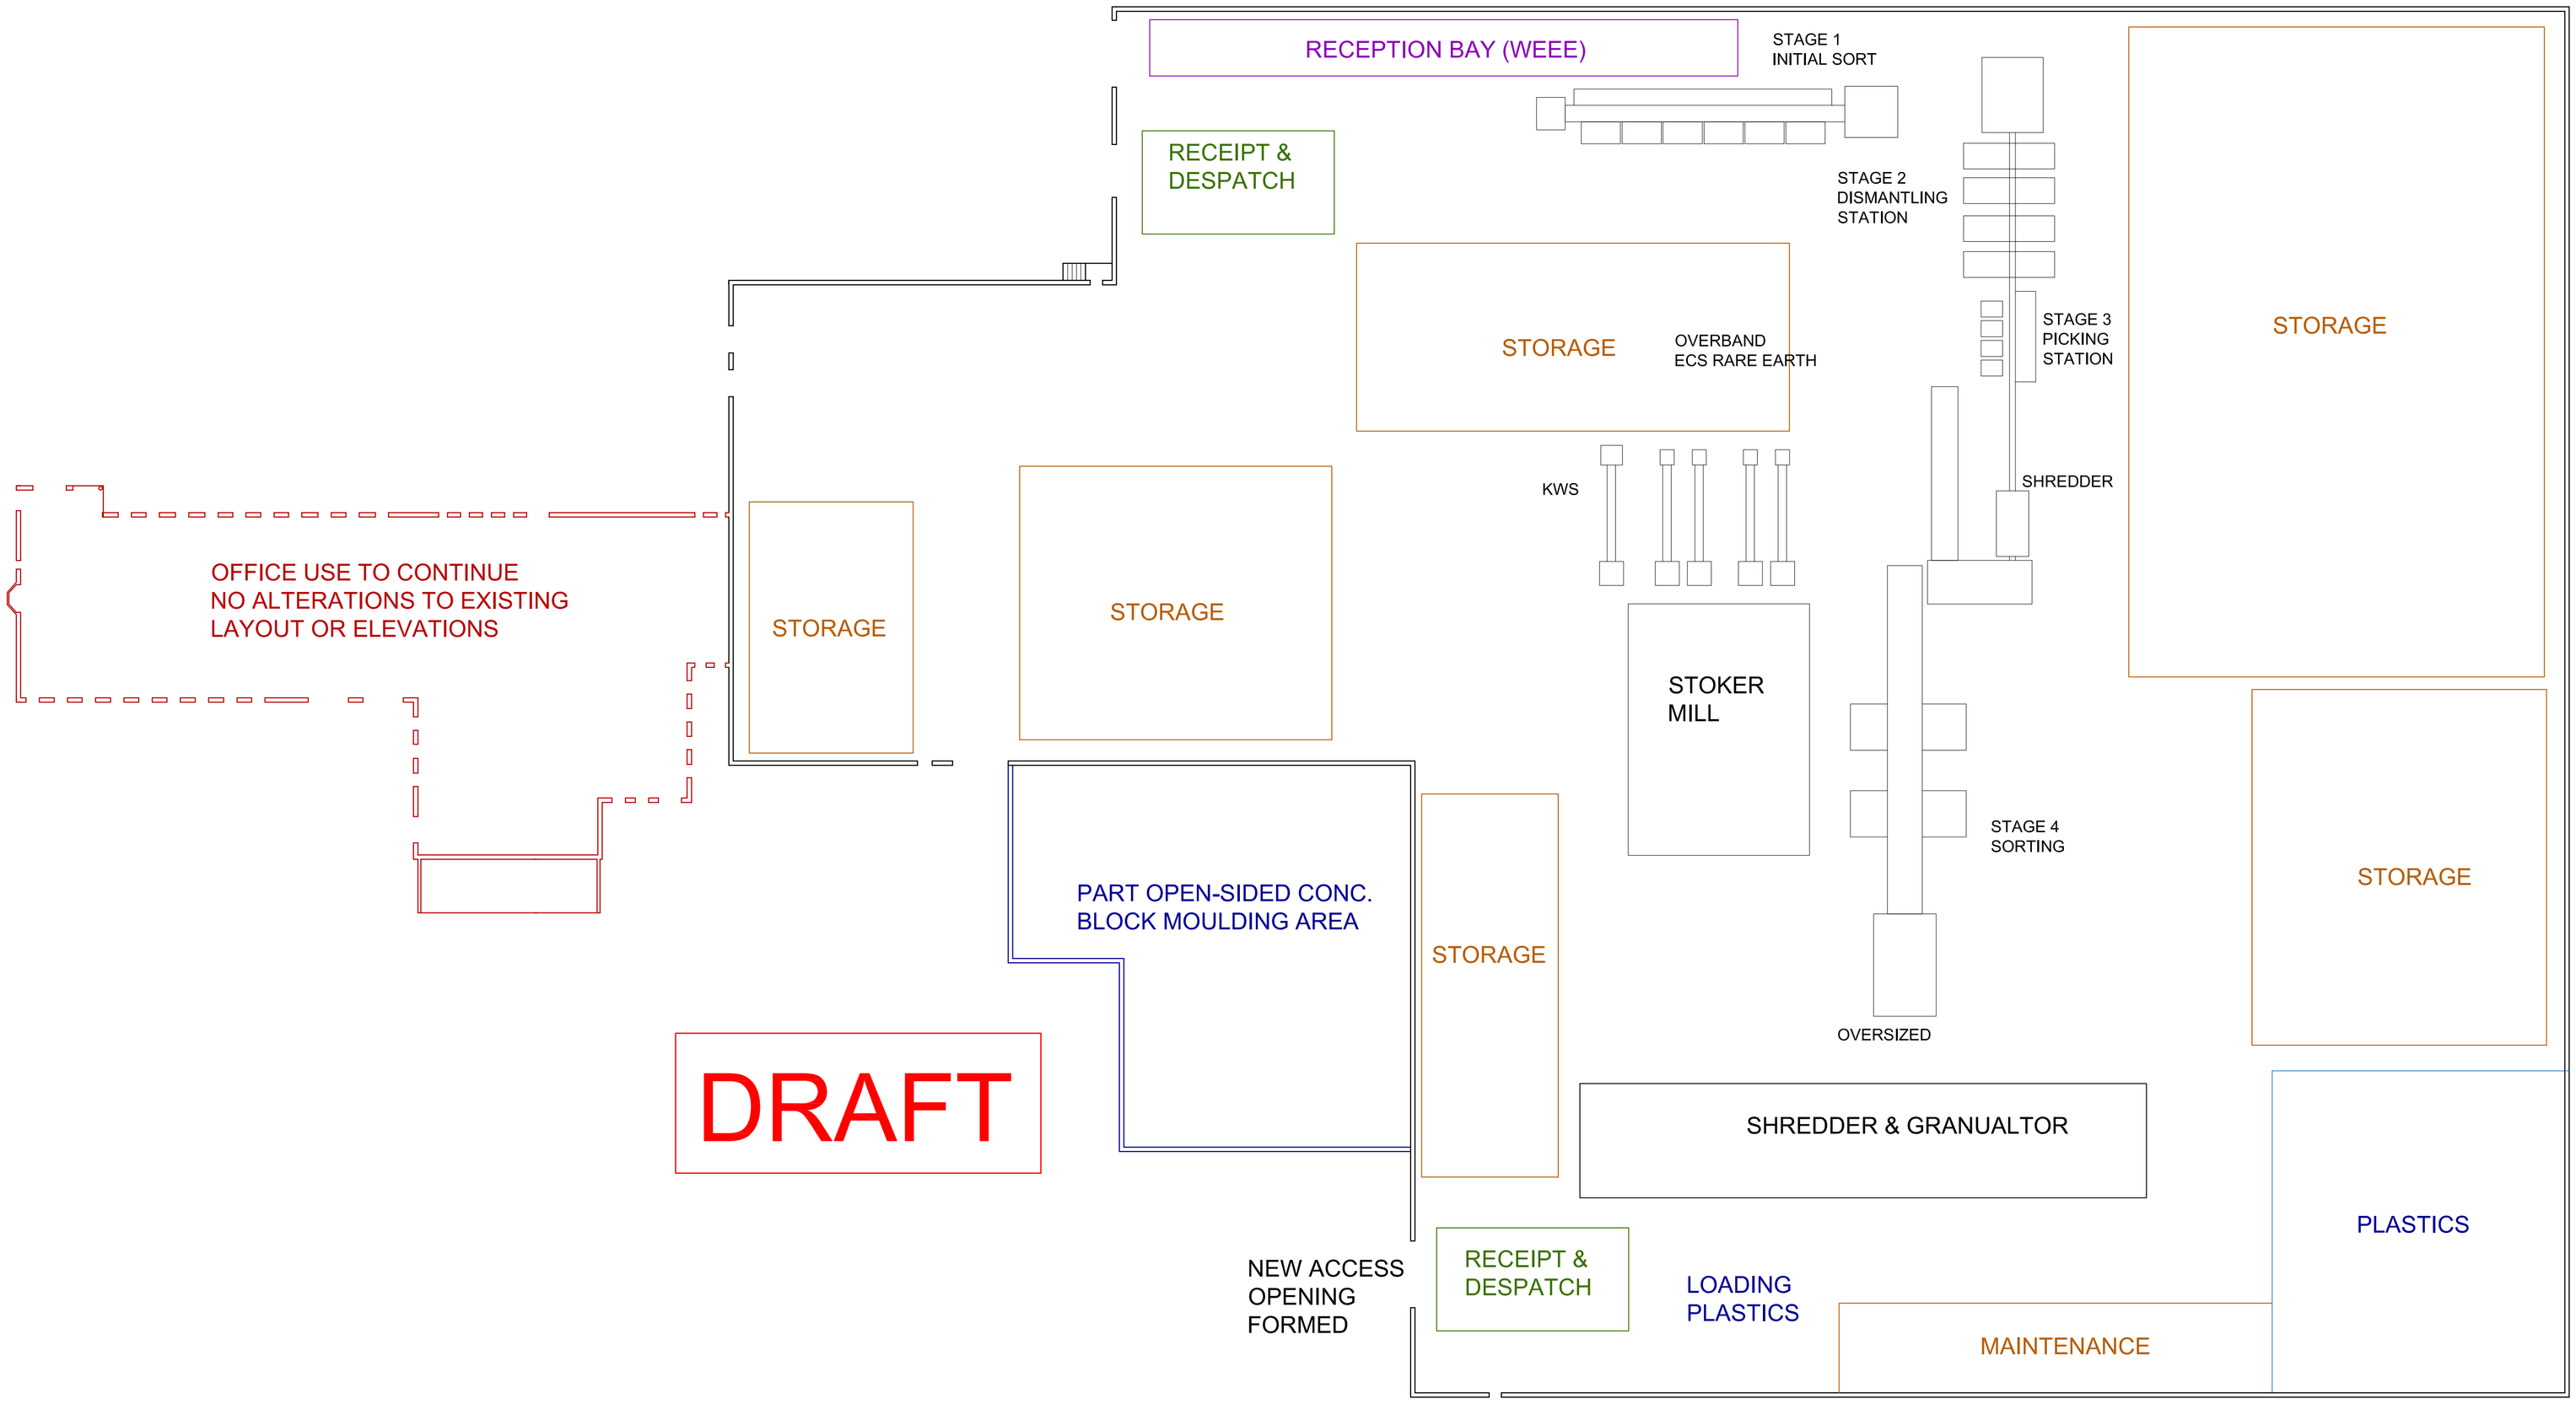

UNIT C
MAERDY INDUSTRIAL ESTATE,
RHYMNEY, NP22 5PY

GENERAL LAYOUT PLAN

SCALE 1 : 250 @ A1

DEC 2016

JCR PLANNING
CHARTERED TOWN PLANNING AND DEVELOPMENT CONSULTANCY
UNIT 2, CROSS HANDS BUSINESS WORKSHOPS, HEOL PARC MAWR,
CROSS HANDS, CARMARTHENSHIRE, SA14 6RE
TEL : 01554 527111