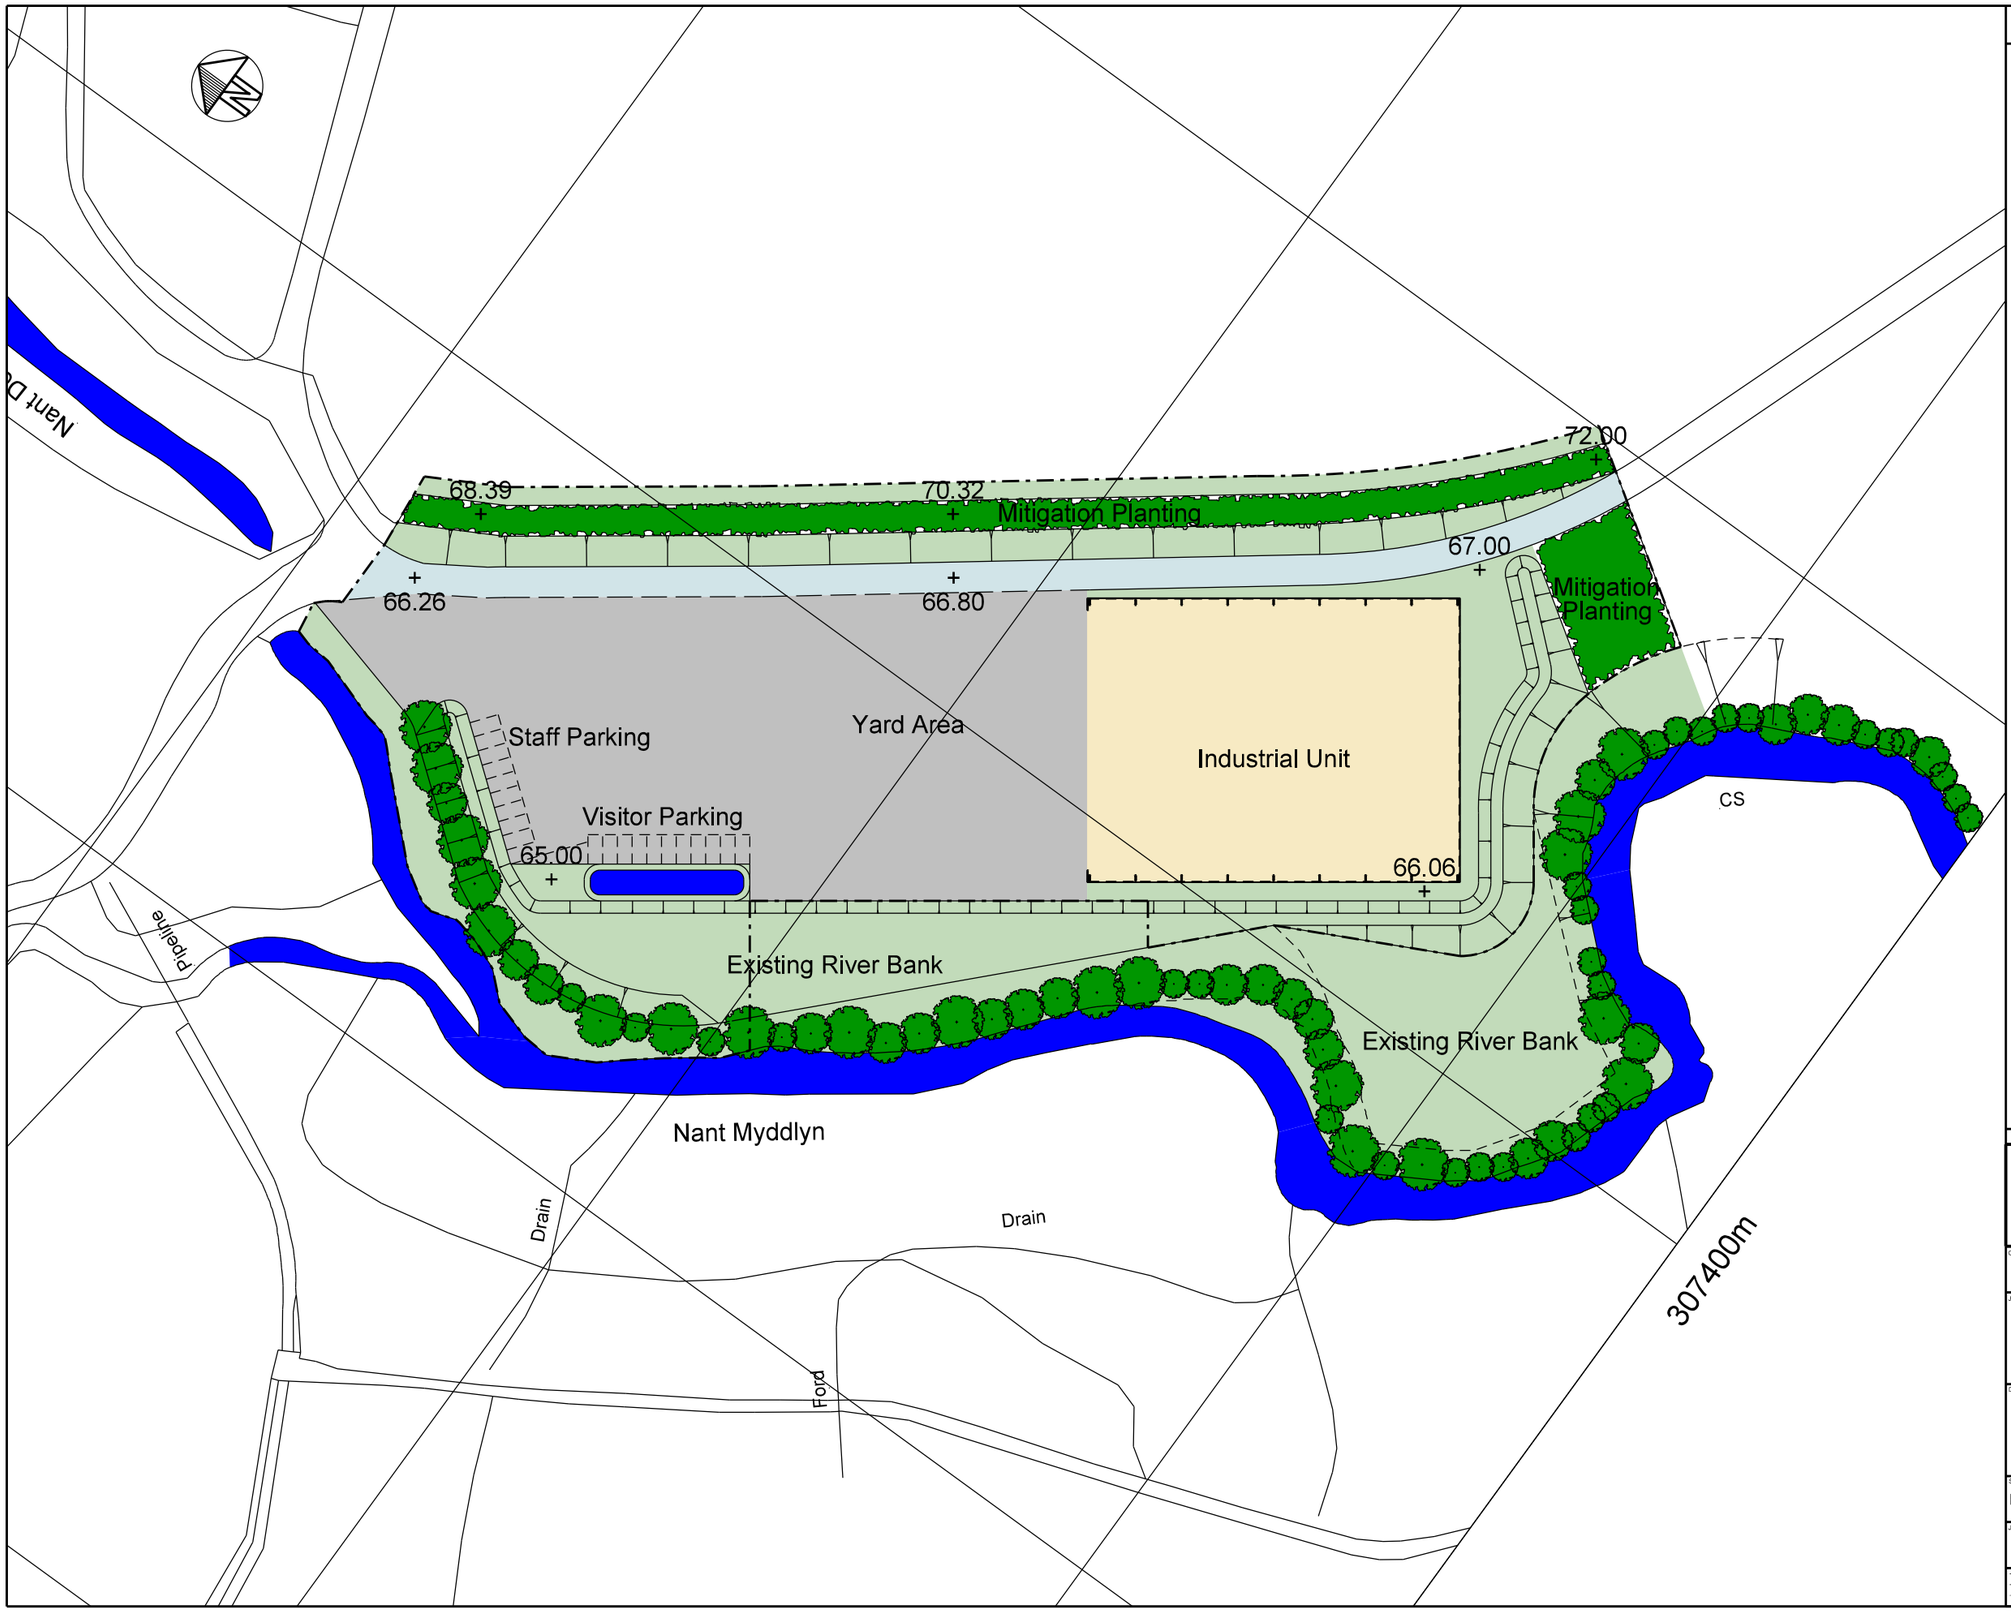

N O T E S

REVISION	DESCRIPTION	BY	DATE

ROBERTSON FRANCIS
P A R T N E R S H I P
Chartered Architects
13 Cathedral Road
Cardiff CF11 9HA
Tel : (029) 2039 9000
Fax : (029) 2037 2329
E-mail : info@rfparchitects.com
RFP

CLIENT
TOM PRICHARD

JOB TITLE
YSTRAD BARWIG
WASTE TRANSFER STATION
LLANTWIT FARDRE
PONTYPRIDD, RCT, CF38 1BL

DRAWING TITLE
PROPOSED SITE PLAN
COLOUR

STATUS	DATE	DRAWN	CHECKED	SCALE @ A3
PRELIMINARY	10.01.18	RDP	JNW	1:1000

JOB NO.	DRAWING NO.	REV.
2306	PR 350	

THIS DRAWING IS COPYRIGHT. ALL DIMENSIONS TO BE CHECKED ON SITE. ANY DISCREPANCIES TO BE REPORTED IMMEDIATELY TO THE ARCHITECTS. ALL DIMENSIONS TO BE CHECKED PRIOR TO ORDER OF MATERIALS OR FABRICATION OF WORK. THIS DRAWING SHOULD NOT BE SCALED.