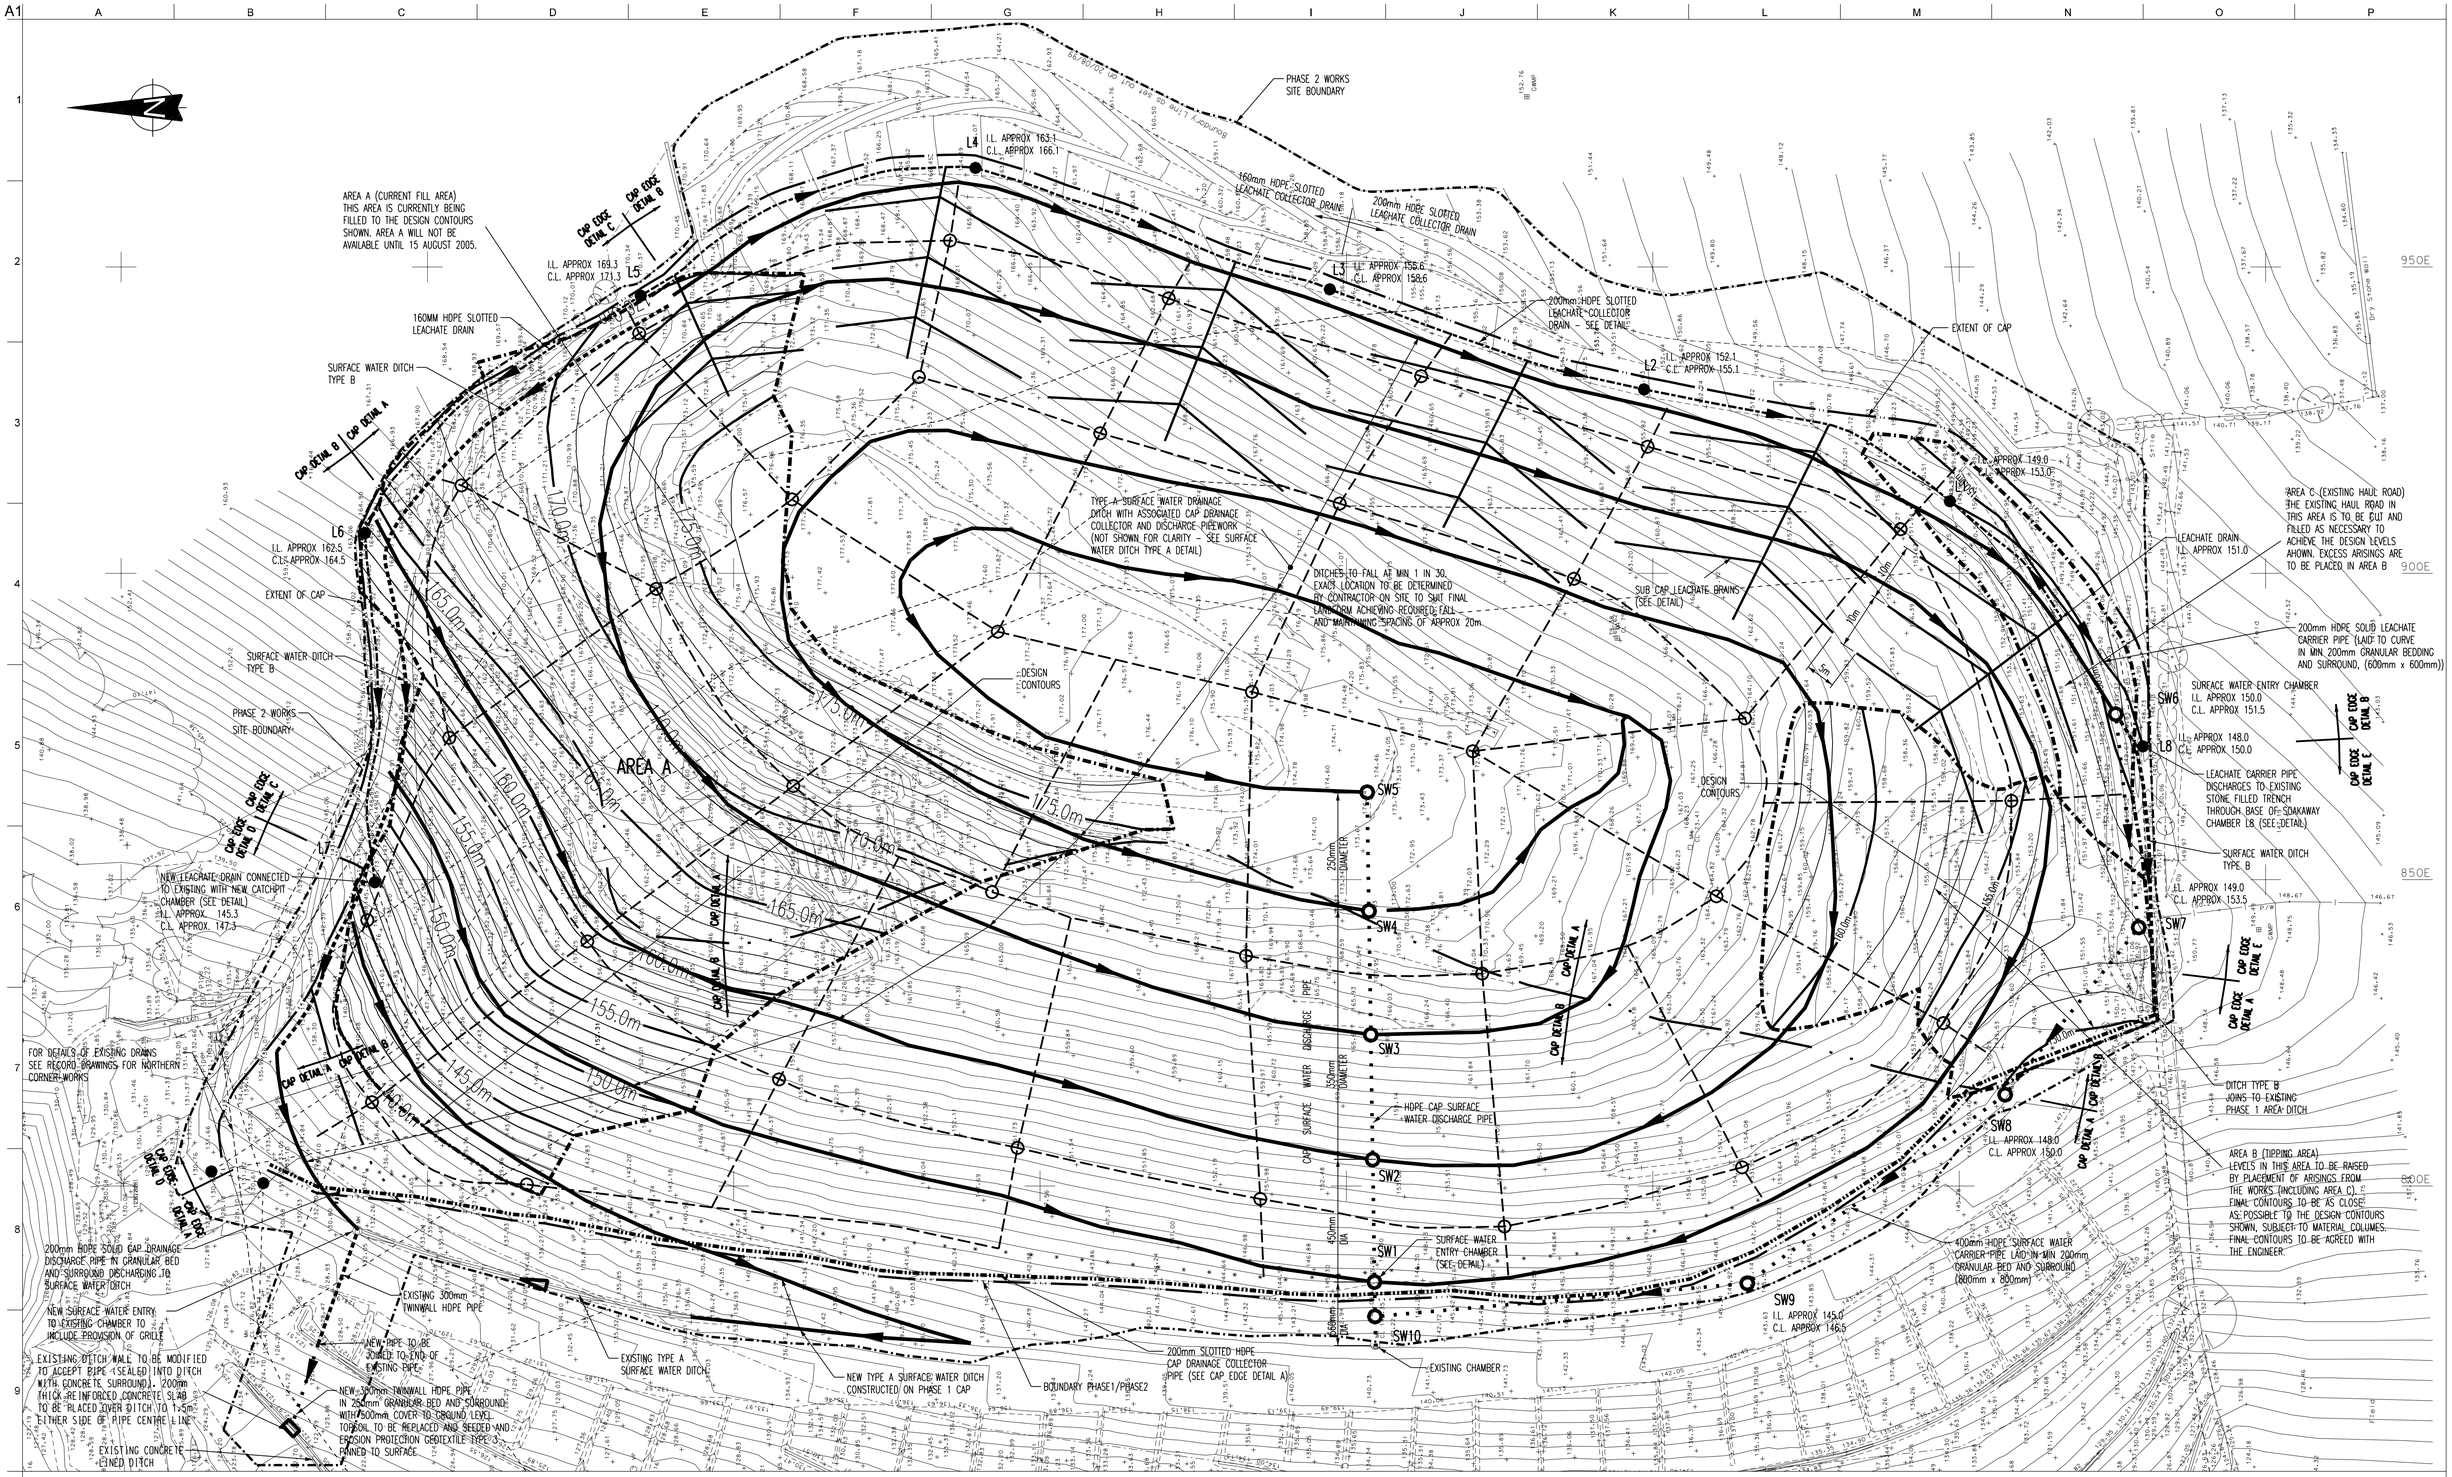

NOTES

1. To be read in conjunction with other drawings and specification.
2. Chamber invert levels are pipe inverts not catchpit invert levels.
3. Base survey dated 7th June 2005. Note – levels shown are existing ground/waste levels.
4. All ditch locations and alignments, drain locations and levels (including chambers) to be confirmed and agreed on site with the Engineer prior to construction.
5. The Tipping Area is within Area B where void space remains beneath the design contours.

NOTES

- 140mm diameter gas drainage layer collector pipe
- Gas vent stock
- Surface water ditch Type A
- Surface water ditch Type B
- Surface water drainage pipe
- Leachate drainage pipe
- Cap drainage pipe (note drains associated with surface water ditches not shown for clarity)
- SW1 Surface water chamber
- L1 Leachate drain chamber
- Existing drains
- Cap edge

Issue	Date	By	Chkd	Appd
T0	15/06/05	CJH	HEC	HEC
Tender				
P0	09/05/05	CJH	HEC	HEC
Preliminary				

Client

Trehir Development Company

Job Title

Trehir Landfill
Phase 2 Capping & Drainage

Drawing Title

General Arrangement

ARUP

4 Pierhead St, Capital Watersid
Cardiff. CF10 4Q
Tel +44(0)029 20473727 Fax +44(0)029 2047227
www.arup.co

Scale at A1 1:500

Plot ID zcg801

Drawing Status **Tender**

Job No	Drawing No	Issue
68503	CG801	T0

© Ove Arup Partnership Ltd