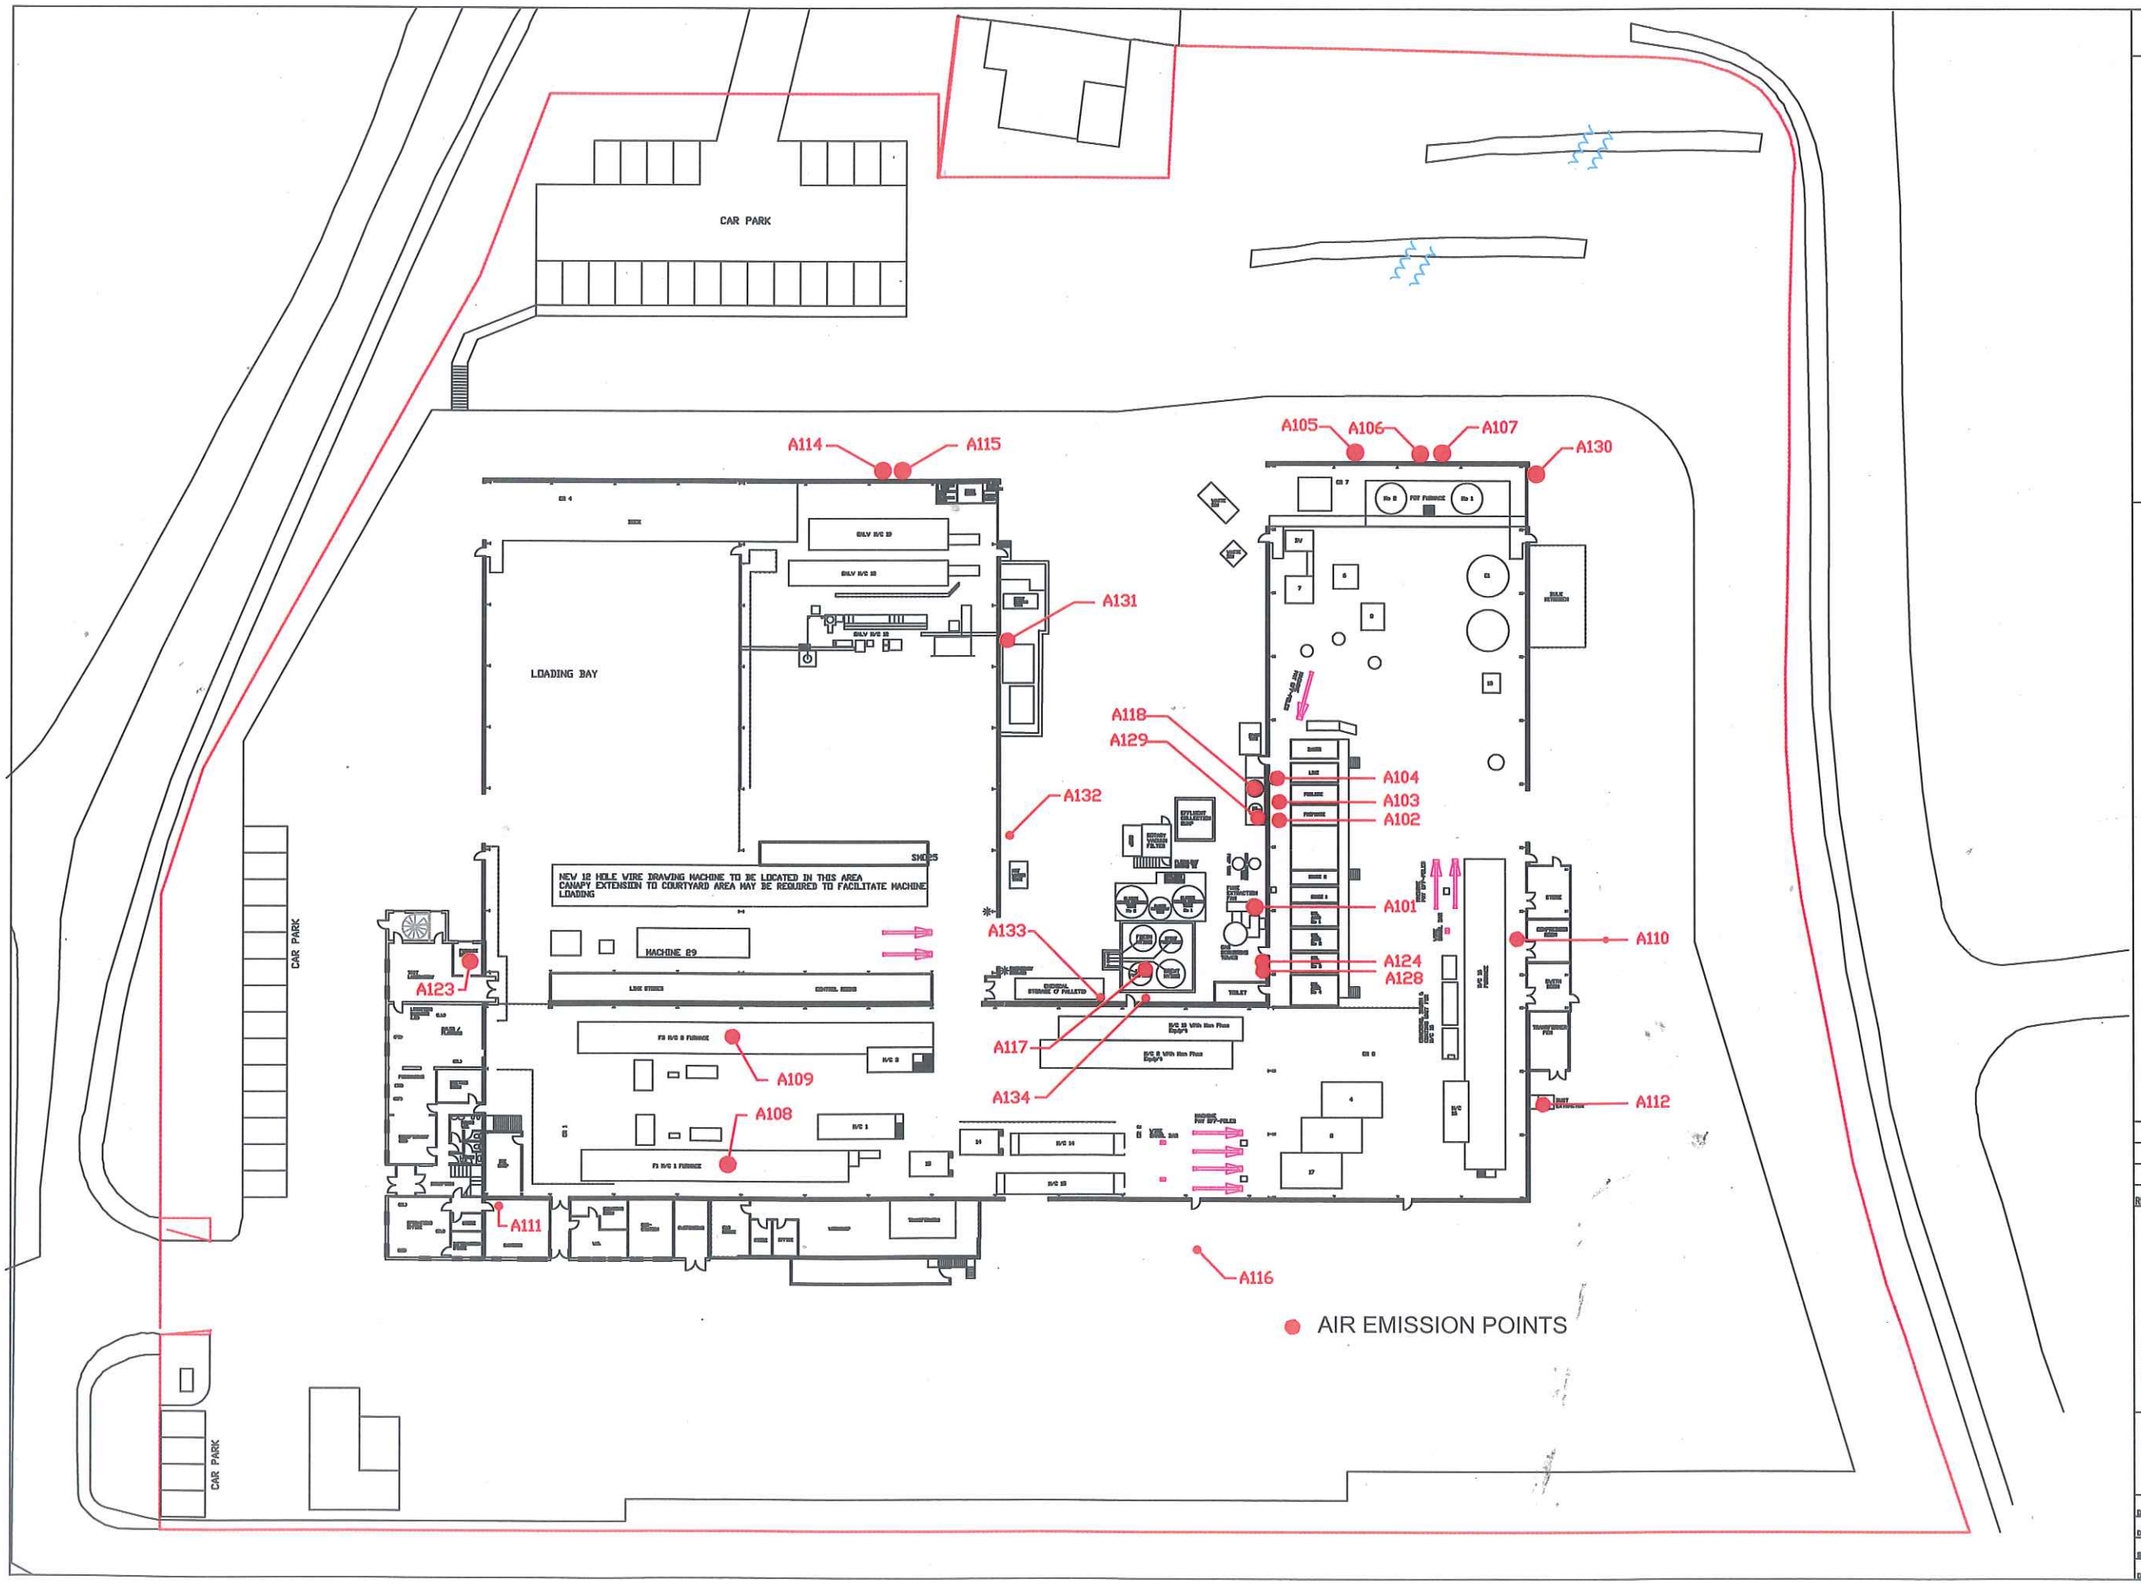

REV	DATE	DWN BY	REVISION	CHK'D BY	APP'VD BY

Wrexham Wire Ltd

Wrexham Industrial Estate
Wrexham
LL13 9JT
UK
TEL : 01978 666800

Air Emission Points

DRAWN BY	DP	CHK'D BY	JC	
DESIGNED BY	JTM	APP'VD BY	BD	
SCALE	1:100	FILE NAME	FILE_NAME	
DWG No	S002			REV 0