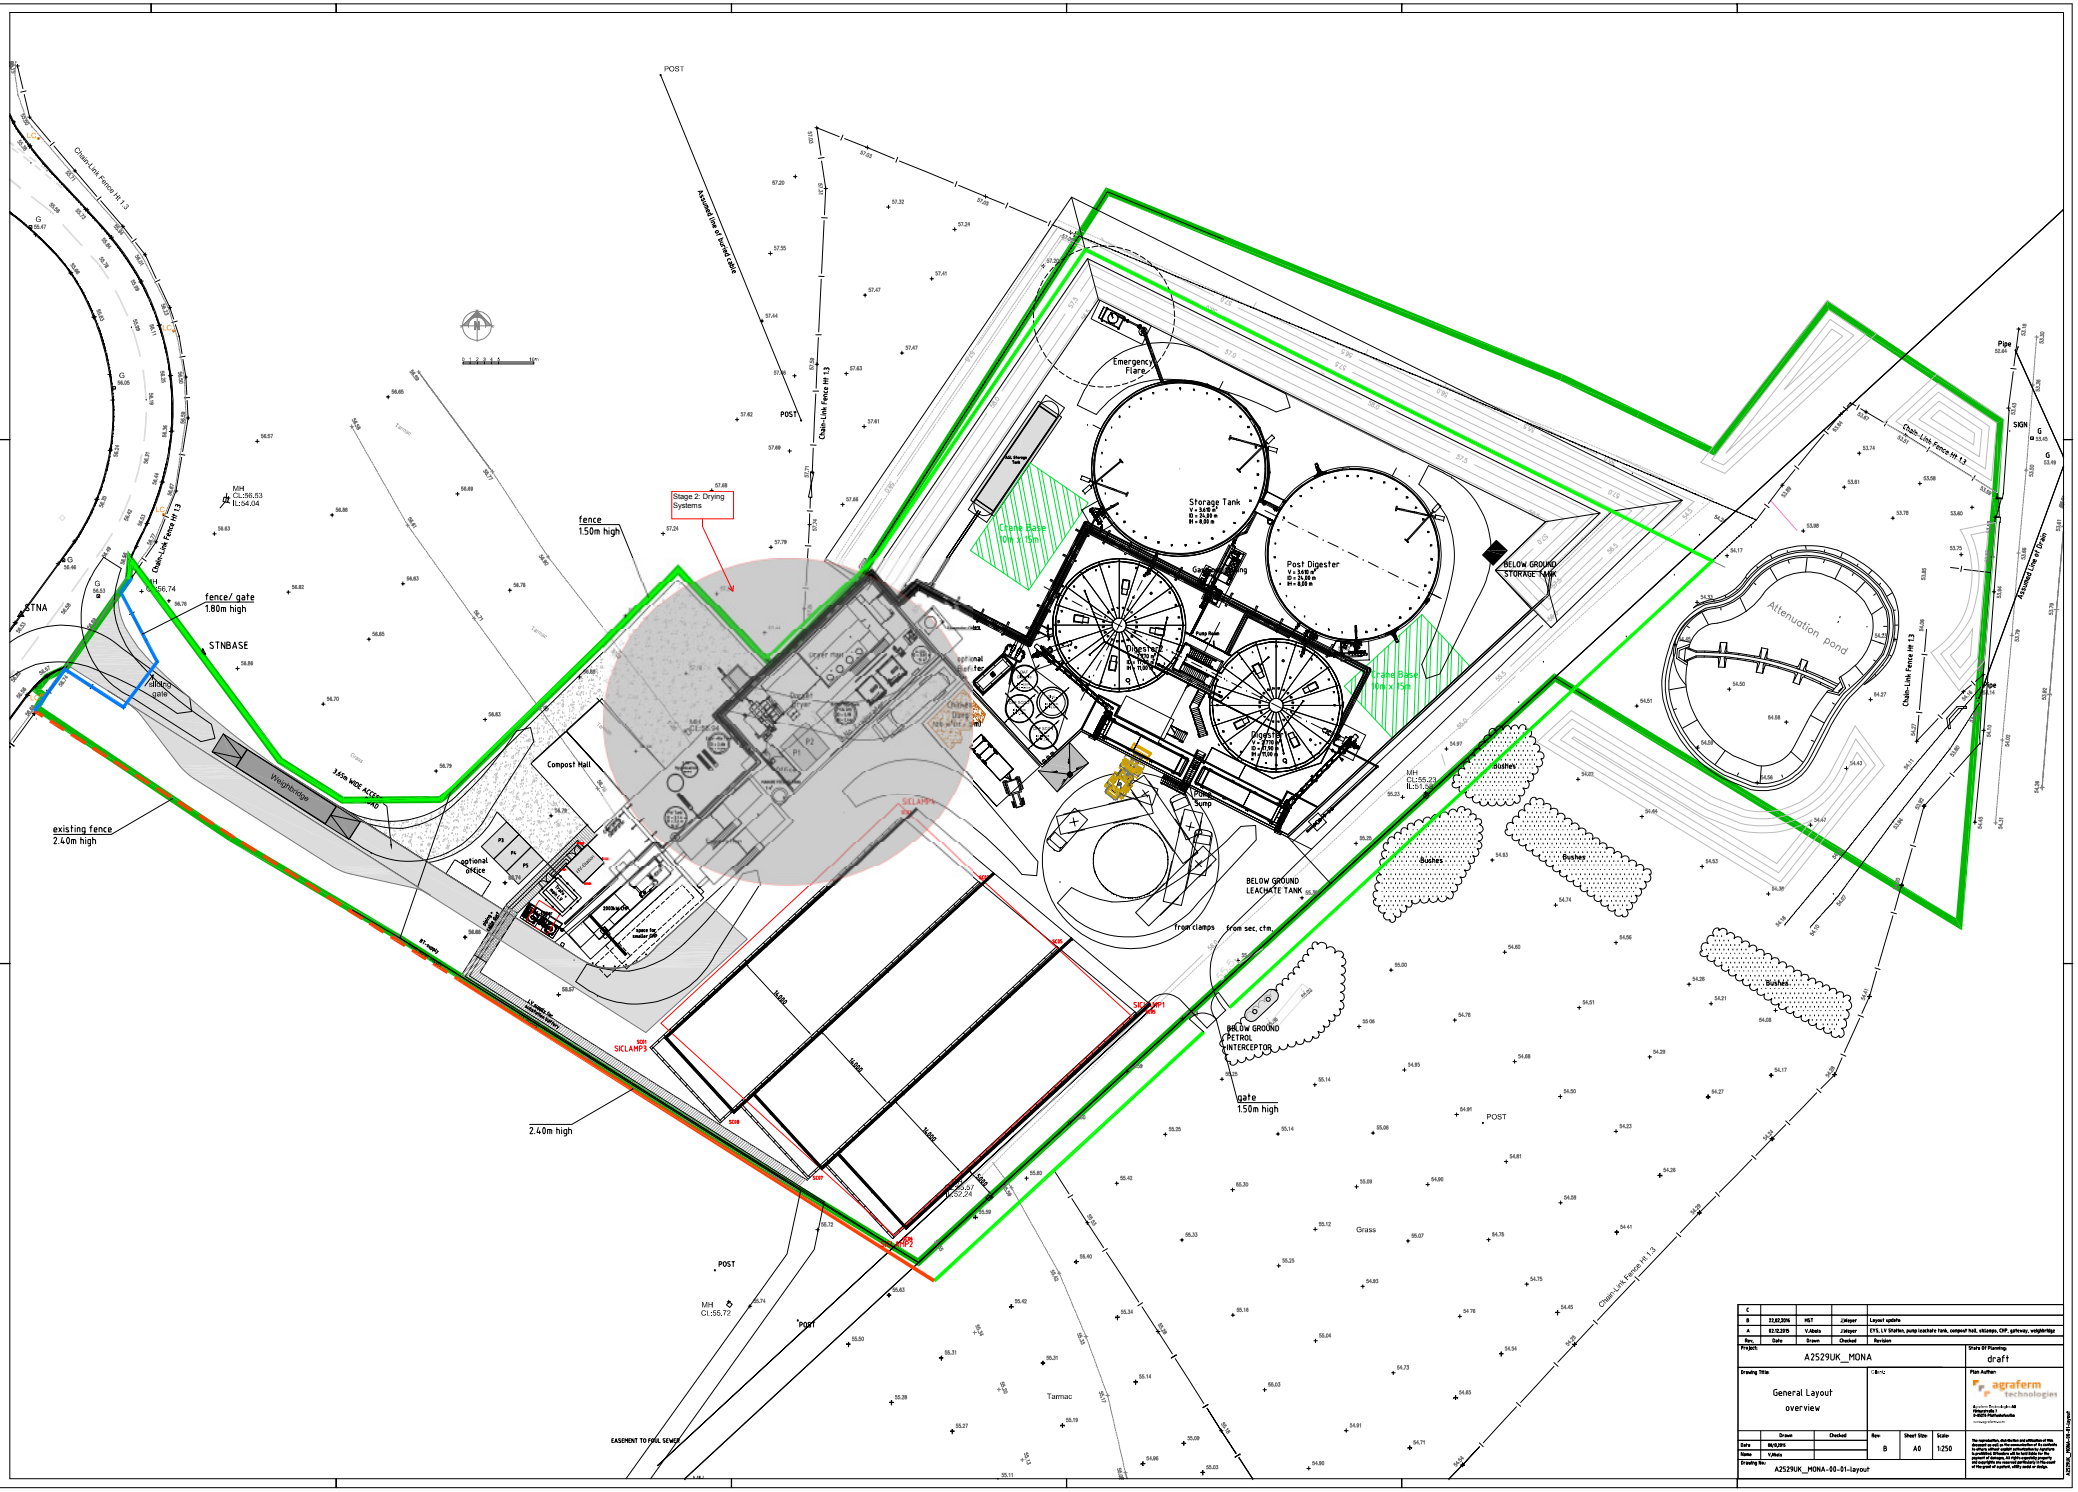

Rev.	Date	Drawn	Checked	Revision
C				
B	22.02.2016	HGT	JJdyer	Layout update
A	02.12.2015	V.Abels	JJdyer	ETS, LV Station, pump leachate tank, compost hall, sliclamps, CWP, gateway, weighbridge

Project: A2529UK_MONA

State Of Planning: draft

Drawing Title: General Layout overview

Client:

Plan Author: agraferm technologies

	Drawn	Checked
Date	06/05/2015	
Name	V.Abels	

Rev: B | Sheet Size: A0 | Scale: 1:250

Drawing No: A2529UK_MONA-00-01-Layout

The reproduction, distribution and utilisation of this document as well as the communication of its contents to others without express authorisation is prohibited. Offenders will be held liable for the payment of damages. All rights created by patent grant or registration of a utility model or design.

A2529UK_MONA-00-01-Layout