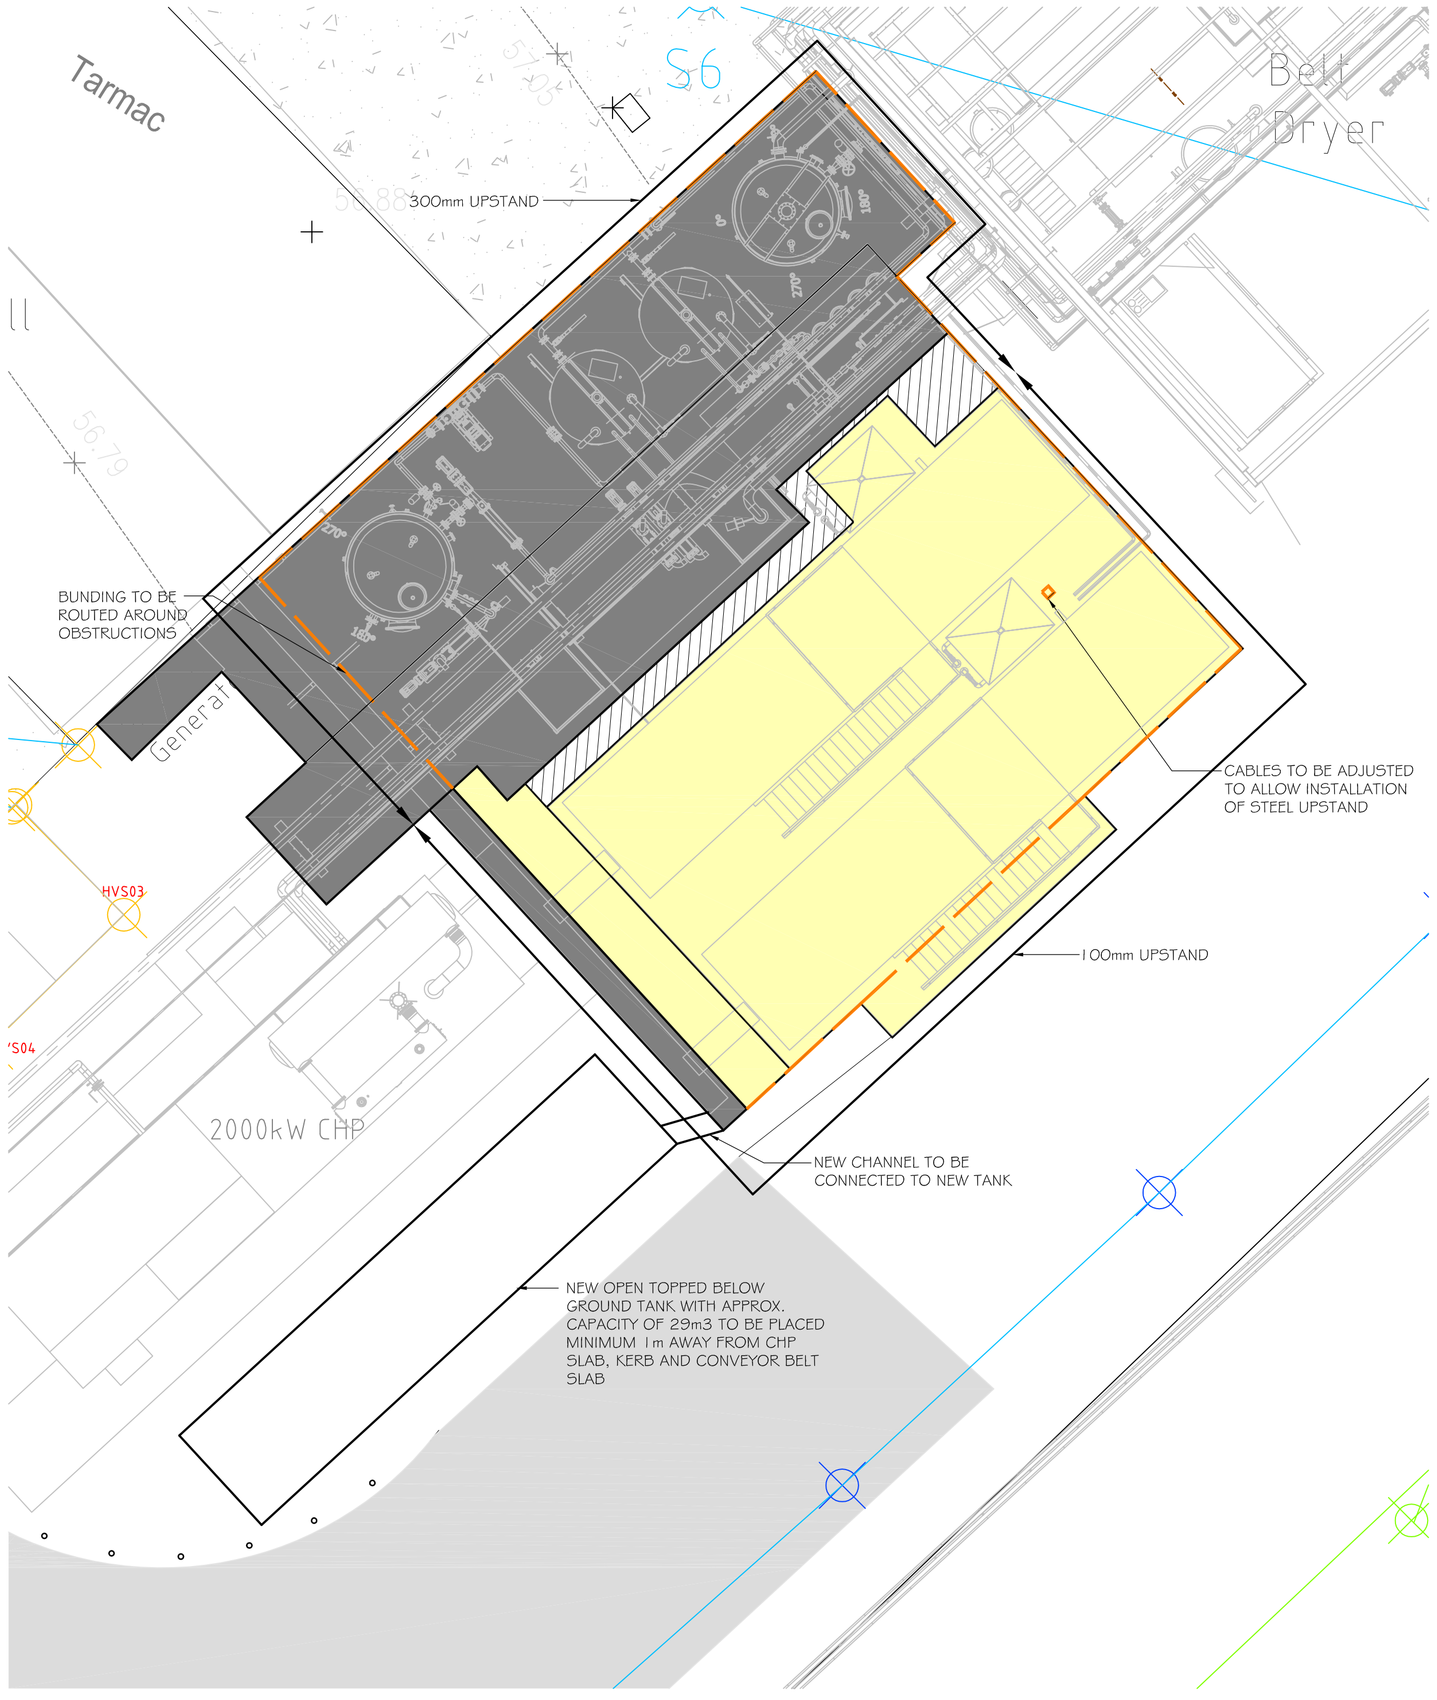

PLAN VIEW
SCALE 1:100

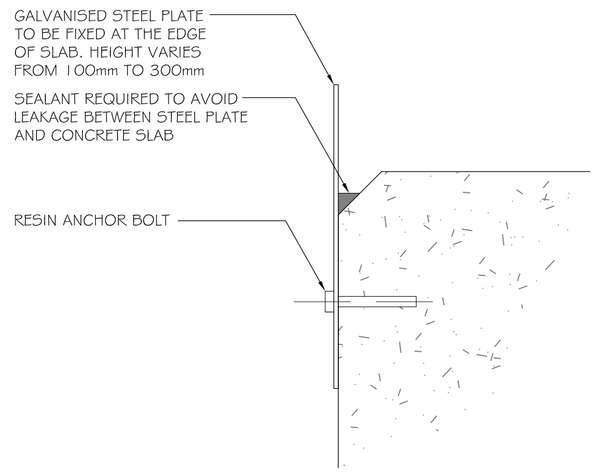

STEEL UPSTAND DETAIL AT SLAB EDGE
SCALE 1:5

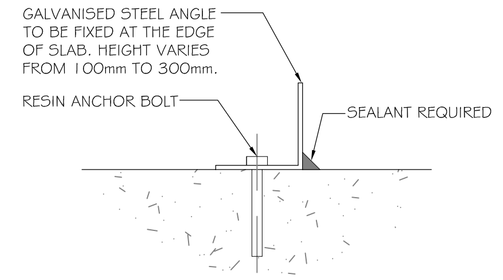

STEEL UPSTAND DETAIL AT SLAB
SCALE 1:5

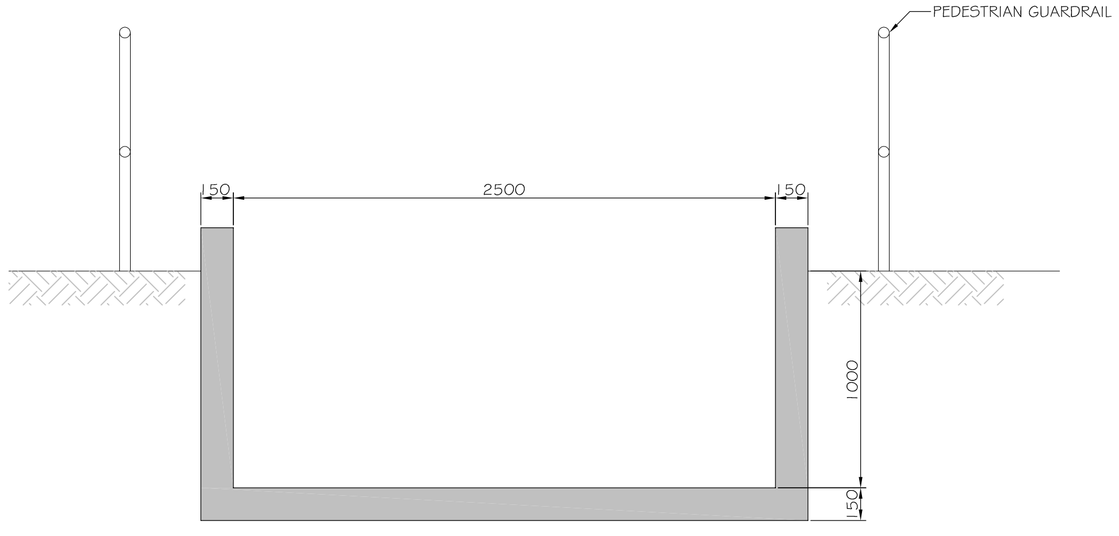

PROPOSED TANK DETAILS
SCALE 1:20

NOTE

1. DO NOT SCALE FROM THIS DRAWING, WORK FROM FIGURED DIMENSIONS ONLY. ALL DIMENSIONS ARE IN MILLIMETRES AND ALL LEVELS ARE IN METRES ABOVE ORDNANCE DATUM U.N.O.

2. NO DEVIATION FROM THE DETAILS SHOWN ON THIS DRAWING WILL BE ALLOWED WITHOUT THE PRIOR PERMISSION IN WRITING.

3. THIS DRAWING IS TO BE READ IN CONJUNCTION WITH ALL RELEVANT ARCHITECTS, ENGINEERS AND SPECIALIST DRAWINGS AND SPECIFICATIONS.

4. ALL SLAB JOINTS TO BE SEALED.

LEGEND:

- DENOTES SLAB AT +0.150m ABOVE GROUND LEVEL.
- DENOTES SLAB AT +0.05m ABOVE GROUND LEVEL.
- DENOTES AREA TO BE CONCRETE IN-FILL.
- DENOTES LOCATION OF STEEL UPSTAND

PRELIMINARY DRAWING
FOR INFORMATION
PURPOSES ONLY

REV	MODIFICATIONS	BY	RE	AP	DATE
P1	ISSUE FOR COMMENTS	CT	JS	JS	15.12.16

AGRAFERM

PROJECT:
AD PLANT MONA

TITLE:
PROCESS TANK & SEPARATOR CONTAINMENT

DRAWN BY	DATE	
CT	15.12.16	
REVIEWED BY	SCALE @ A1	JOB REF:
JS	As indicated	2341
AUTHORISED BY	ISSUE	REVISION
JS	P	P1

DRAWING NUMBER
2341-PH2-6011

Caulmert
engineering environmental planning
WWW.CAULMERT.COM

Registered Office: InTec, Parc Menai, Bangor, Gwynedd, LL57 4FG Company Registered No: 06716319

©COPYRIGHT CAULMERT LIMITED - NOT TO BE COPIED OR REPRODUCED IN ANY WAY OR FORM WITHOUT PRIOR WRITTEN CONSENT FROM CAULMERT LIMITED