
Burton Meadows Farm Pig Unit

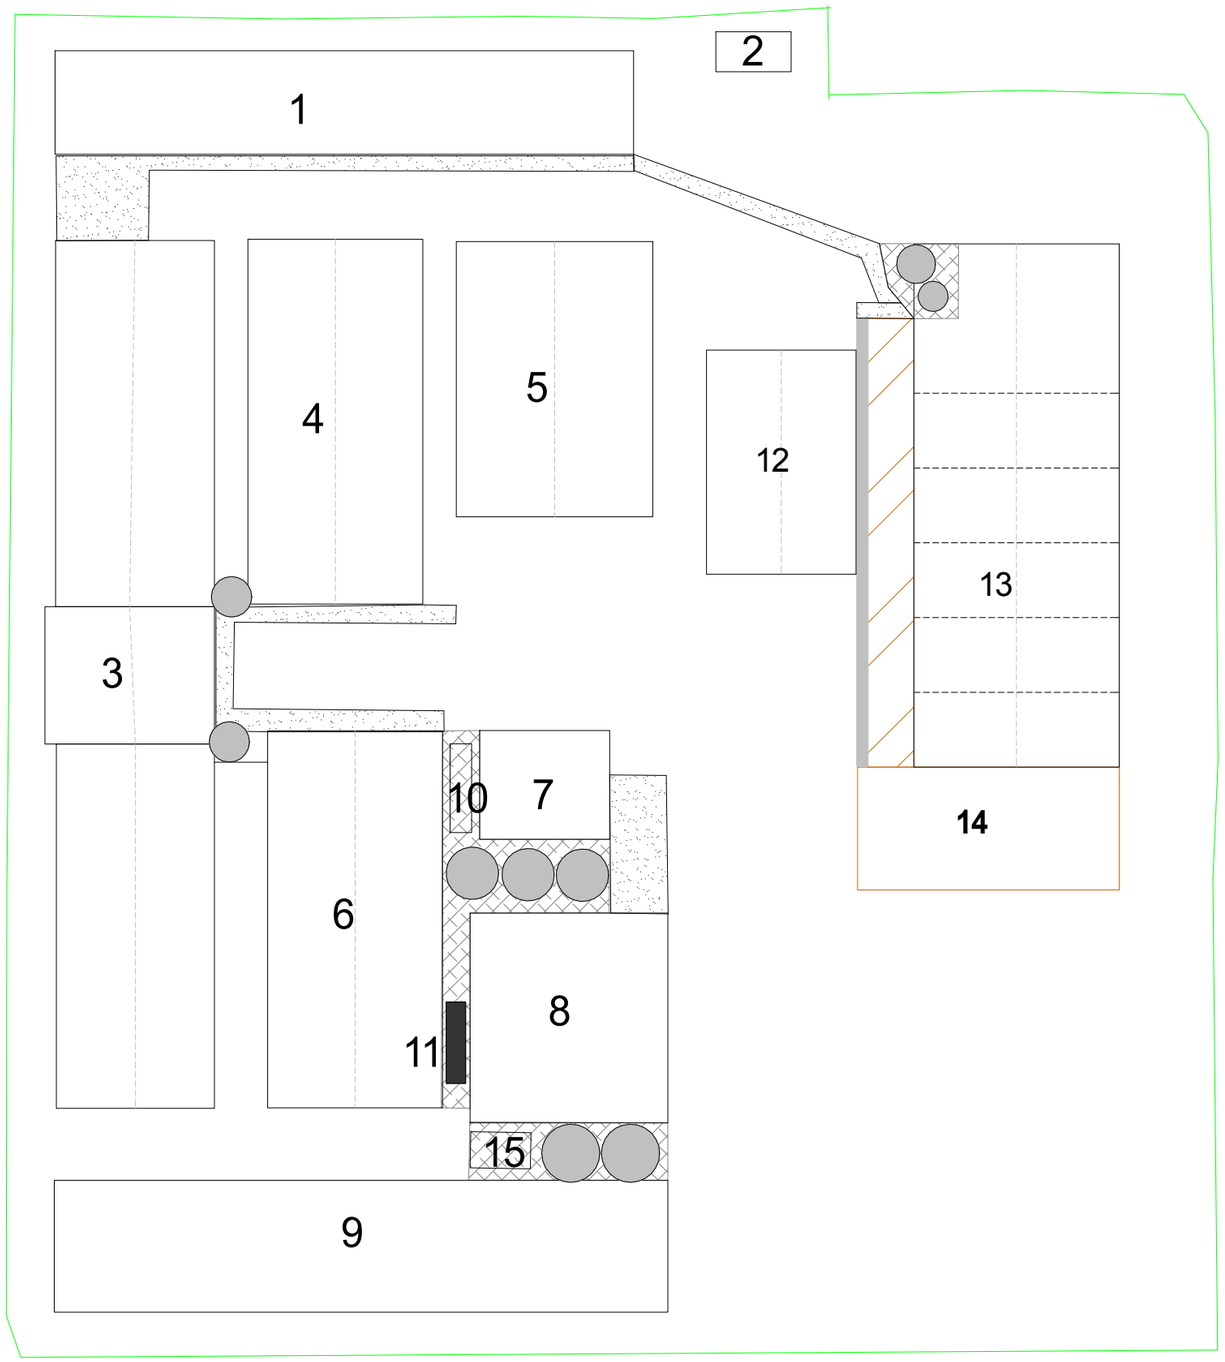

N

Scale 1:500

Not to scale
when printed

0 10 20 30
Meters

KEY

1	Pig building (PSF)	7	Office and store
2	Staff rest room	8	Feed store/mixing shed
3	Pig building (PSF)	9	Pig building (PSF)
4	Pig building (FSF)	10	Feed store
5	Pig building (FSF)	11	Generator
6	Pig building (PSF)	12	Feed store
		13	Solid Floor pig building
	Liquid feed silo	14	Manure storage pad
	Bunded area	15	Diesel tank
	Liquid feed ingredient store		Pig walkways

Drawn by Jane James, Heathside Consulting Ltd July 2015