


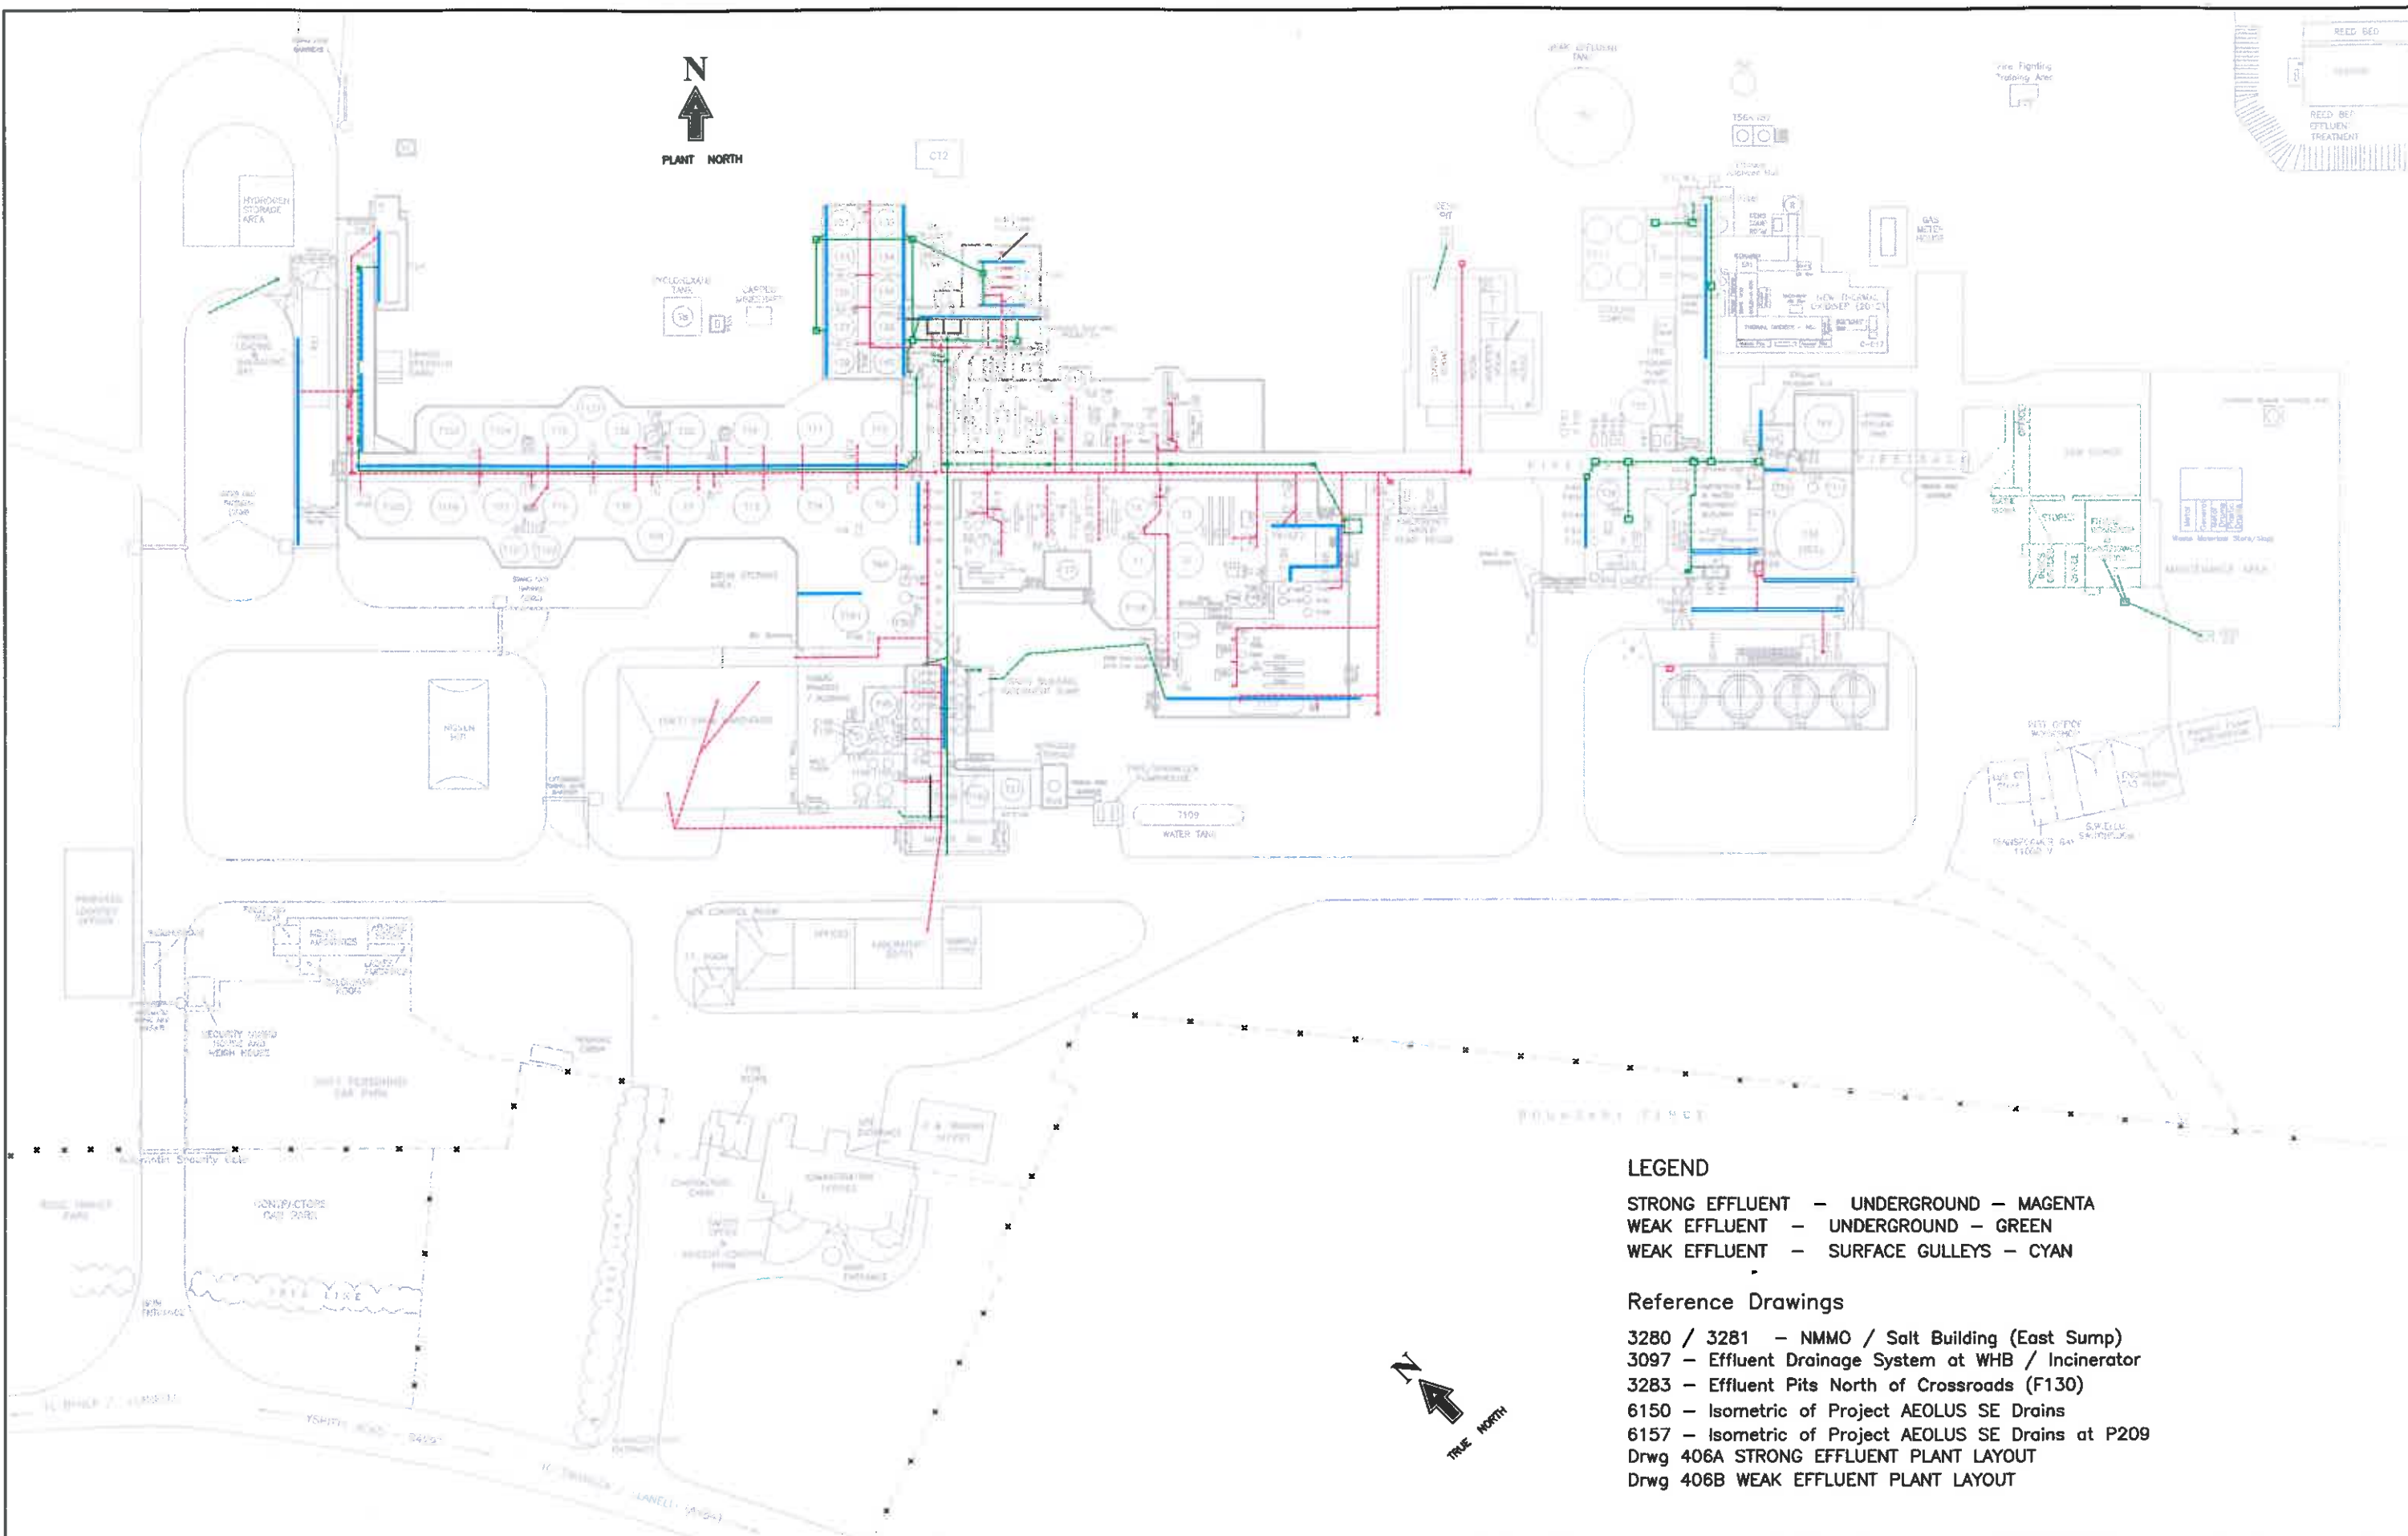

LEGEND

STRONG EFFLUENT - UNDERGROUND - MAGENTA
 WEAK EFFLUENT - UNDERGROUND - GREEN
 WEAK EFFLUENT - SURFACE GULLEYS - CYAN

Reference Drawings

3280 / 3281 - NMMO / Salt Building (East Sump)
 3097 - Effluent Drainage System at WHB / Incinerator
 3283 - Effluent Pits North of Crossroads (F130)
 6150 - Isometric of Project AEOLUS SE Drains
 6157 - Isometric of Project AEOLUS SE Drains at P209
 Drwg 406A STRONG EFFLUENT PLANT LAYOUT
 Drwg 406B WEAK EFFLUENT PLANT LAYOUT

NOTES

					HUNTSMAN Llanelli Plant - Bynea Llanelli				
					SITE PLOT PLAN STRONG AND WEAK EFFLUENT PLANT LAYOUT				
					SCALE:	CTNO:	DRAWING No:	REV:	
					N.T.S.		0023 Eff Drn		4
BY	CHKD.	APPRD.	DESCRIPTION	DATE	REV				
HCH			Updated July12 - Drwg No was 406	28.10.15	4				
HCH			Updated July12 - Drwg No was 406	16.07.12	3				
HCH			Updated for Project AEOLUS 2010	07.08.10	2				
HCH			Updated and Revised with Mods	05.05.05	1				