


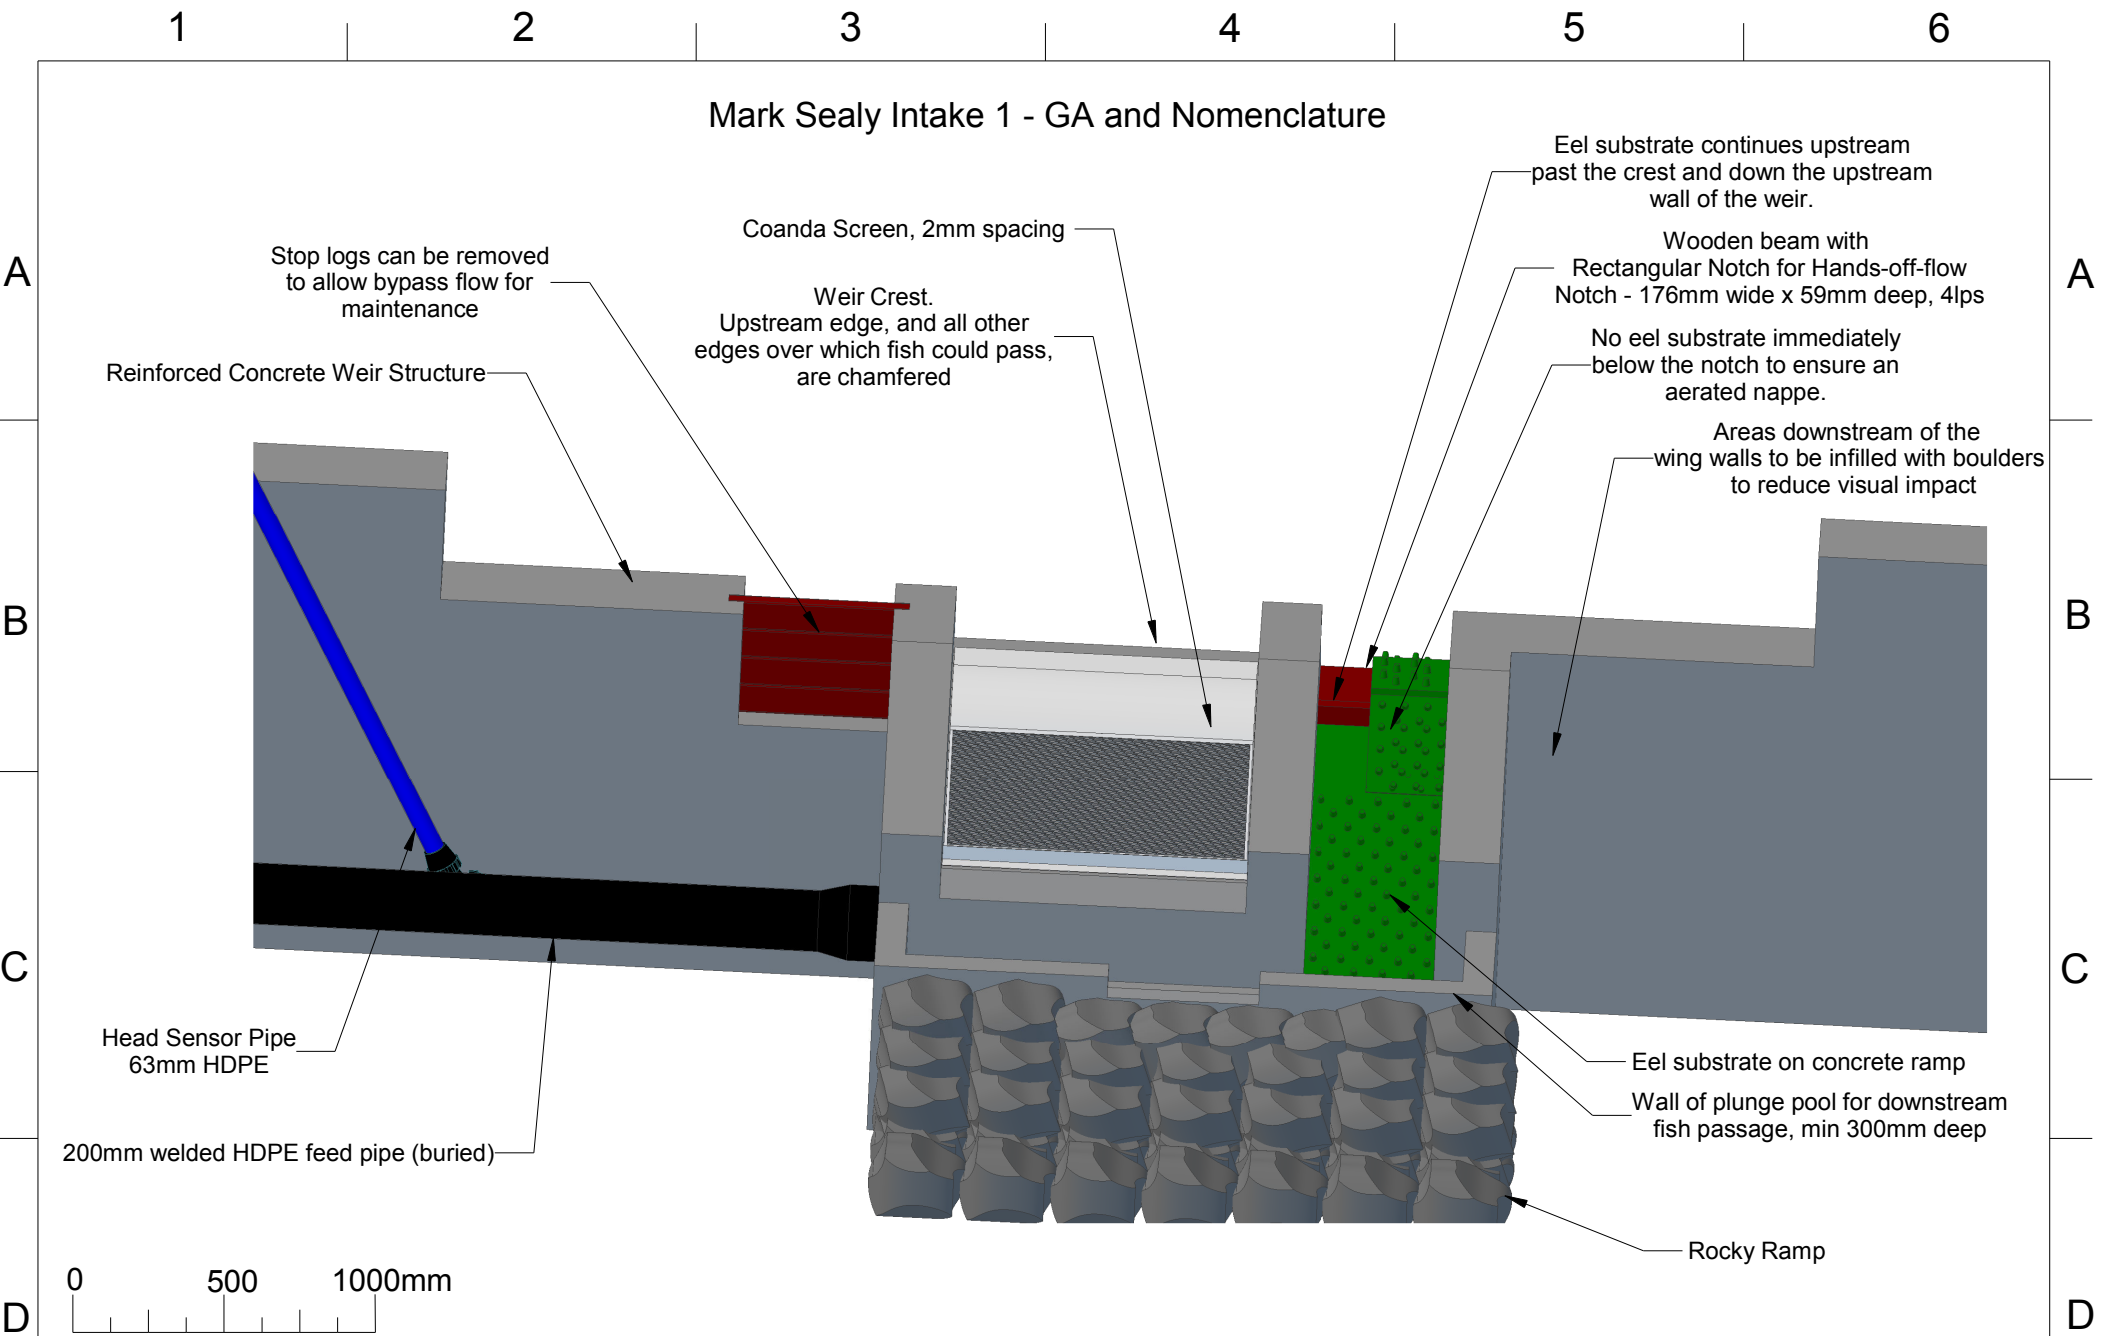

Client : Mark Sealy

Address : SY20 9DT

Drawn By : MJP

Date : 19/09/18

Scale : 1 : 25 @ A4

Drawing No : 18091903

Version : 1

Revision Details

**Greeneearth
Hydro**

Greeneearth Hydro Limited

PO Box 68, Aberdovey, LL36 6AJ

Tel: 07980 670046 www.greeneearthhydro.co.uk

Company Registration Number 7417466

MCS Hydro Transition Installer 123