10cm - Caution as distortion can occur.

10 cm - Caution as distortion can occur.

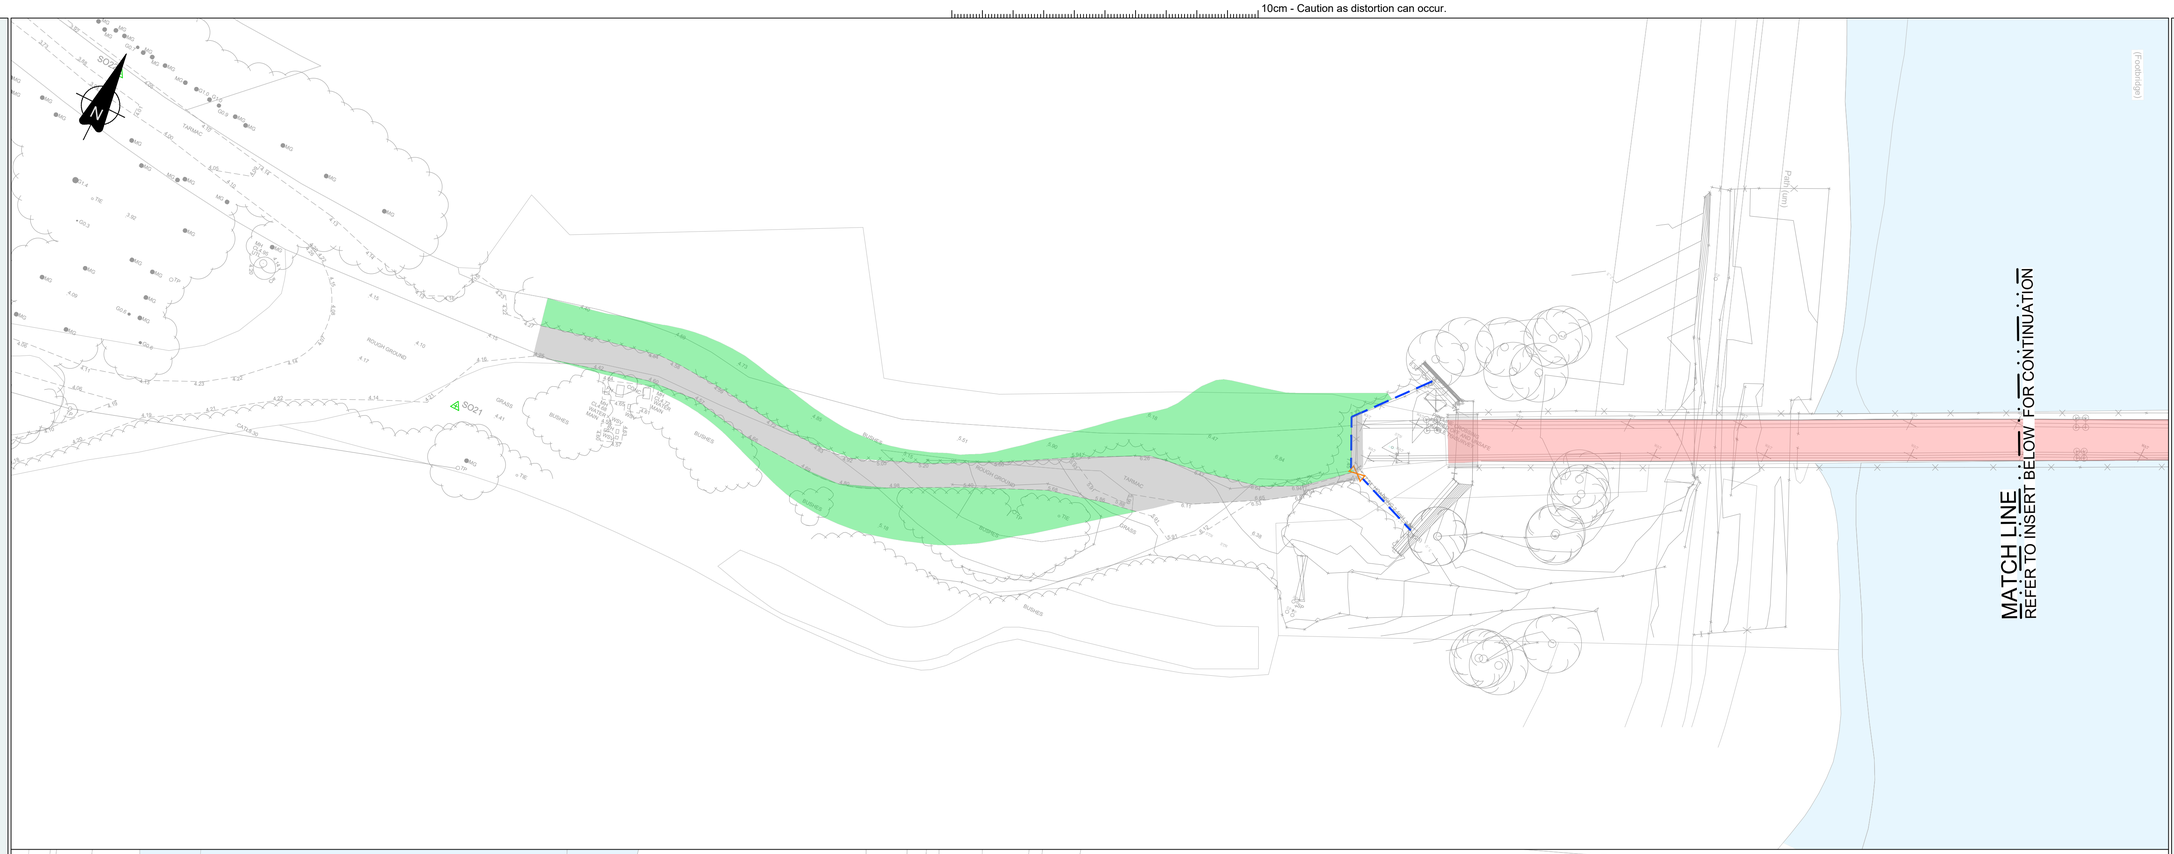

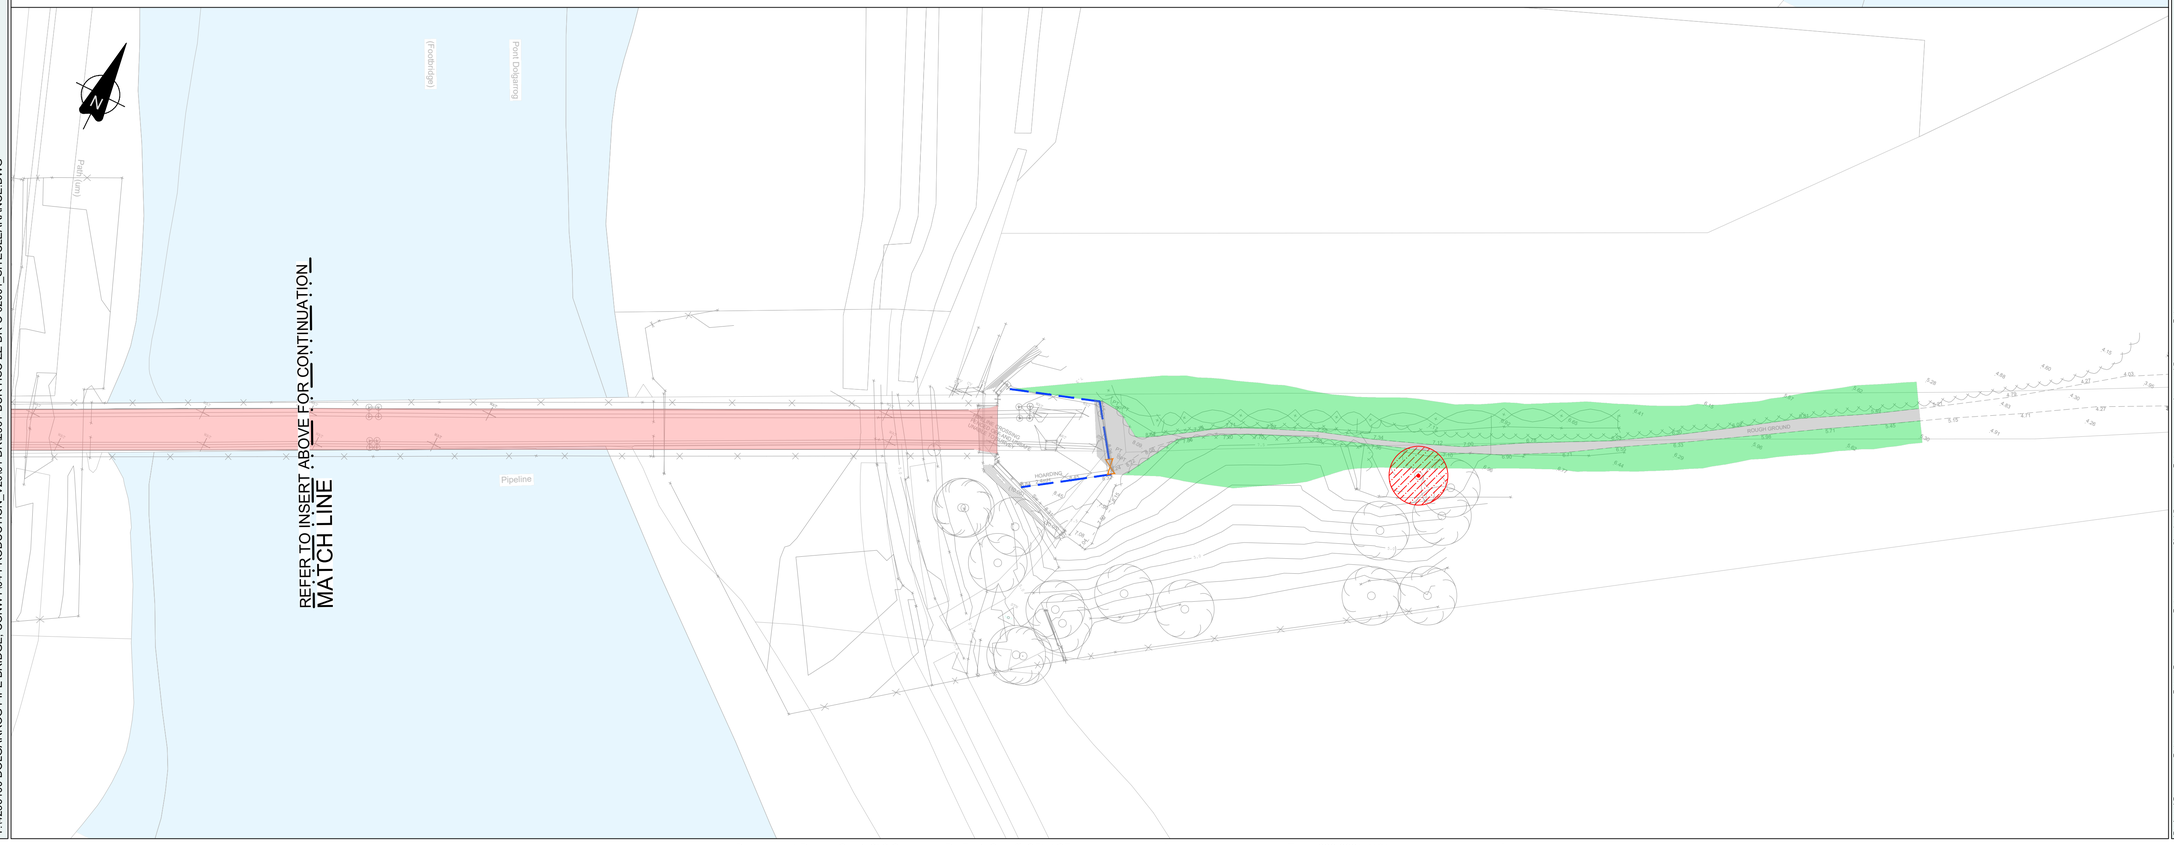

Y:\4296100 DOLGARROG PIPE BRIDGE, CONWY\04 PRODUCTION_V20\01 DR\2961-BUR-HSC-ZZ-DR-C-02001_SITECLEARANCE.DWG

ALL CIVIL DIMENSIONS ARE IN METRES - ALL STRUCTURAL DIMENSIONS ARE IN MILLIMETRES - ALL LEVELS ARE IN METRES.

Burroughs

Project:

DOLGARROG PIPE BRIDGE CONWY

DRAWING NOTES:

1. ALL LEVELS ARE IN METERS (m) AND DIMENSIONS ARE IN MILLIMETRES (mm), UNLESS OTHERWISE STATED.
2. THIS DRAWING SHOULD BE READ IN CONJUNCTION WITH ALL OTHER BURROUGHS PROJECT DRAWINGS AND SPECIFICATIONS.
3. CONTRACTOR TO NOTIFY / COORDINATE WITH DCWW AND APPOINTED ECOLOGIST PRIOR TO THE COMMENCEMENT OF SITE CLEARANCE WORKS.

RELIED UPON INFORMATION

1. EWP STRUCTURAL DIMENSION SURVEY DRAWINGS "DPB-8737-EWP-XX-ZZ-DR-Y-0100", "0101" & "0102", RECEIVED ON 09/06/2021.
2. EWP TOPOGRAPHIC SURVEY "DPB-8737-EWP-XX-ZZ-DR-Y-0103", RECEIVED ON 02/12/2021.
3. SURVEY OPERATIONS TOPOGRAPHIC SURVEY "21I268 (ID 19813)" RECEIVED ON 01/02/2022.
4. LEWIS THRUST BLOCK SURVEY "2961-LEW-XX-XX-M2-C-00001" RECEIVED ON 10/06/2022.

LEGEND:

- EXISTING BRIDGE DECK TO BE REMOVED
- EXISTING VEGETATION TO BE REMOVED
- EXISTING FOOTPATH TO BE REMOVED
- EXISTING TREE TO BE REMOVED
- EXISTING FENCE LINE TO BE REMOVED
- EXISTING GATE TO BE REMOVED

REV.	DESCRIPTION	DATE	DRW.	CHK.
A1-C1.0	ISSUED FOR CONSTRUCTION	17/06/22	CJM	AJ
D1-P1.0	ORIGINAL ISSUE	16/05/22	CJM	AJ

Drawing Title:

SERIES 0200 - SITE CLEARANCE GENERAL ARRANGEMENT

Burroughs Project No.: 4296100

Scale: 1:500

Original Paper Size: A1

Drawing Number:

2961-BUR-HSC-ZZ-DR-C-02001

Status: A1 – FOR CONSTRUCTION

Status Description:

Revision: C1.0 – ISSUED FOR CONSTRUCTION

Revision Description:

Designed By: A JONES — Date: – 16/02/2022

Drawn By: CJMTEES — Date: – 16/02/2022

Checked By: AJ — Date: – 14/06/22

Approved By: NW — Date: – 14/06/22

This document is copyright of Burroughs Ltd. Use figured measurements only! DO NOT SCALE FROM DRAWING. Verify all dimensions prior to construction. Immediately report any discrepancies to Burroughs and if in doubt ASK. This drawing should be read inconjunction with all other associated project information