Mark Sealy Intake 2 - GA and Nomenclature

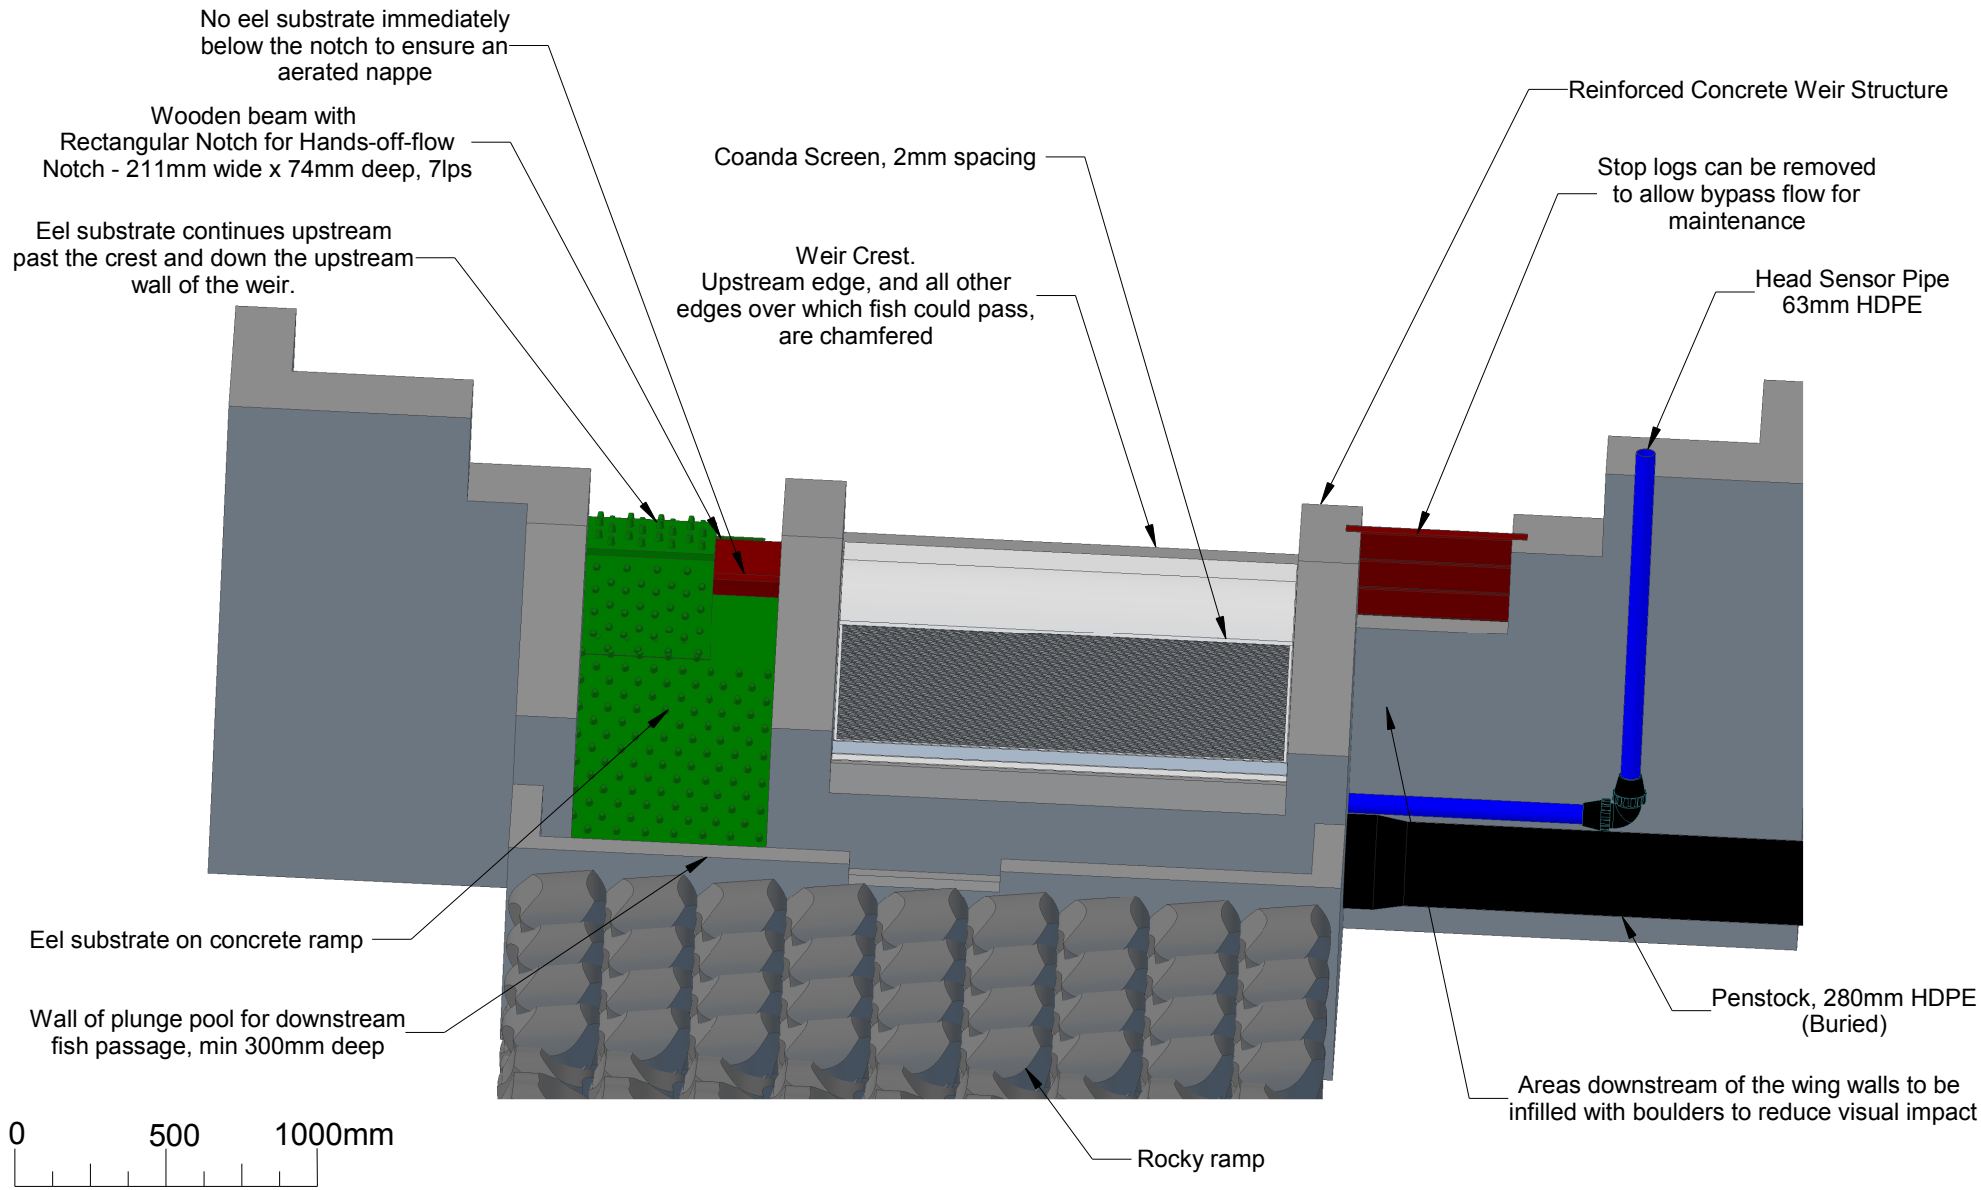

Client : **Mark Sealy** *Address :* **SY20 9DT** *Drawn By :* MJP	Date : 20/09/18 Scale : 1 : 25 @ A4 Drawing No : 18092003 Version : 1	Revision Details	Greenearth Hydro Limited PO Box 68, Aberdovey, LL36 6AJ Tel: 07980 670046 www.greenearthhydro.co.uk Company Registration Number 7417466 MCS Hydro Transition Installer 123