


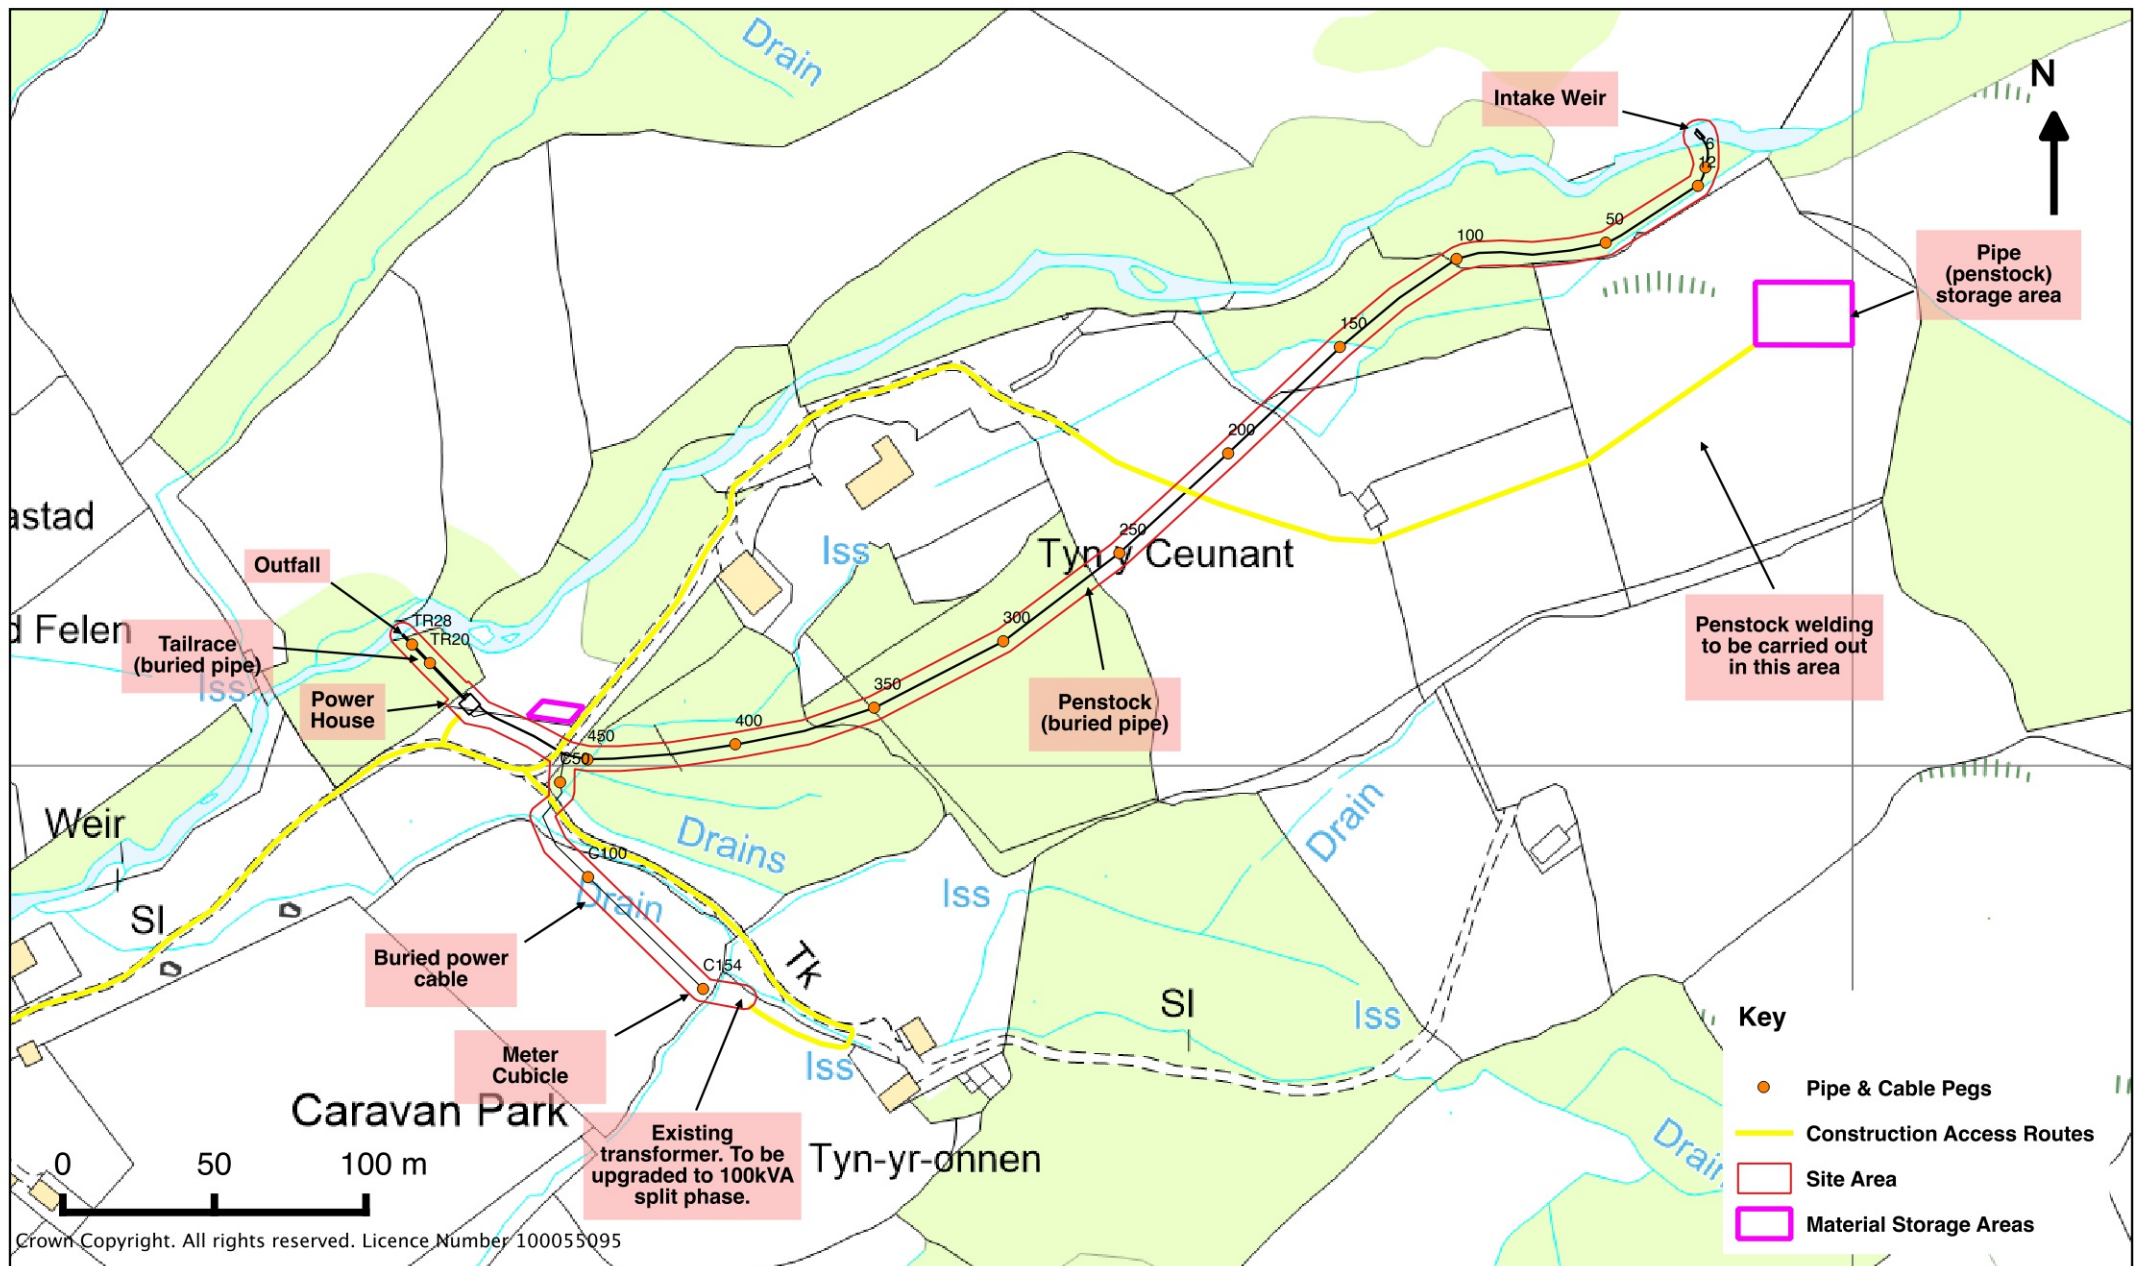

Client: Antur Waunfawr
 Postal Address: Bryn Pistyll, Waunfawr, Caernarfon, LL55 4BJ
 Drawing Title: Nant Y Betws hydropower site location plan
 Drawn By: LMB
 Date: 7th April 2017
 Scale @ A4: 1:2,500
 Dwg No: 151206LB02
 Version: 2

