File ref - c:\users\156241\onedrive - amey plc\general\drawings\amey_working folder\5.0 dwgs\5.2 wip (s0)\highways\ch1701-amey-hgn-xx-dr-ch-0101-ga-scheme wide-p01-3.dwg

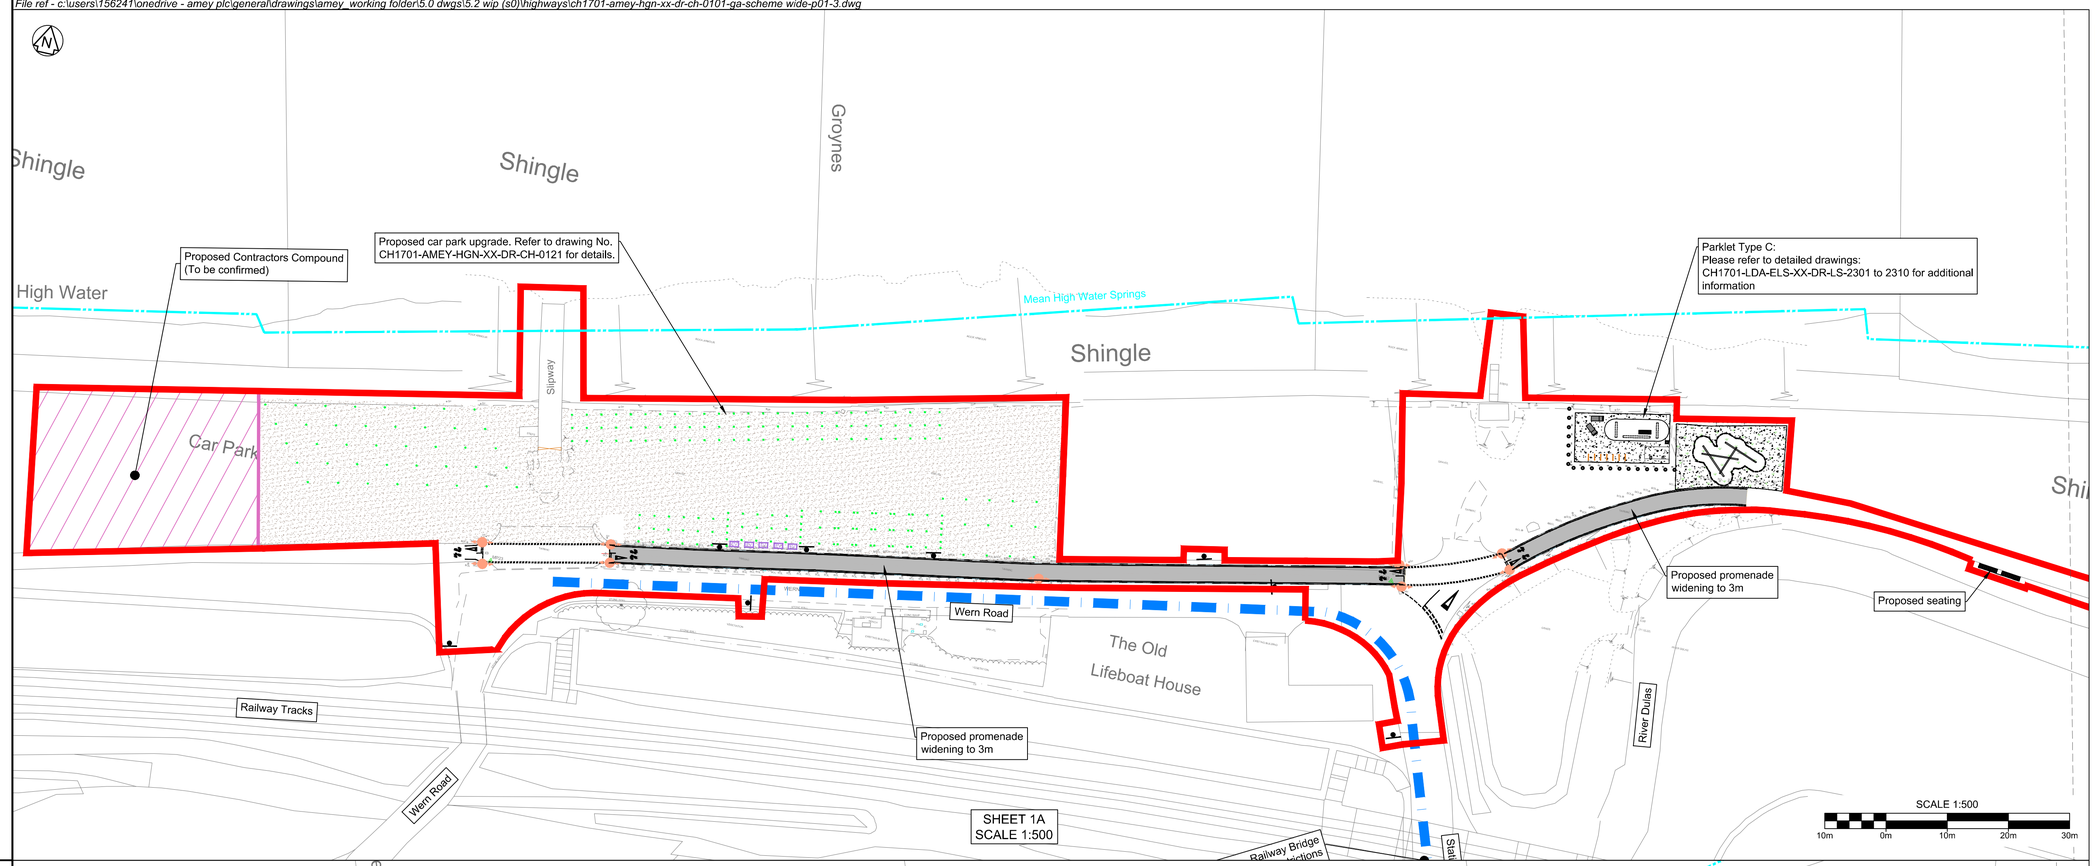

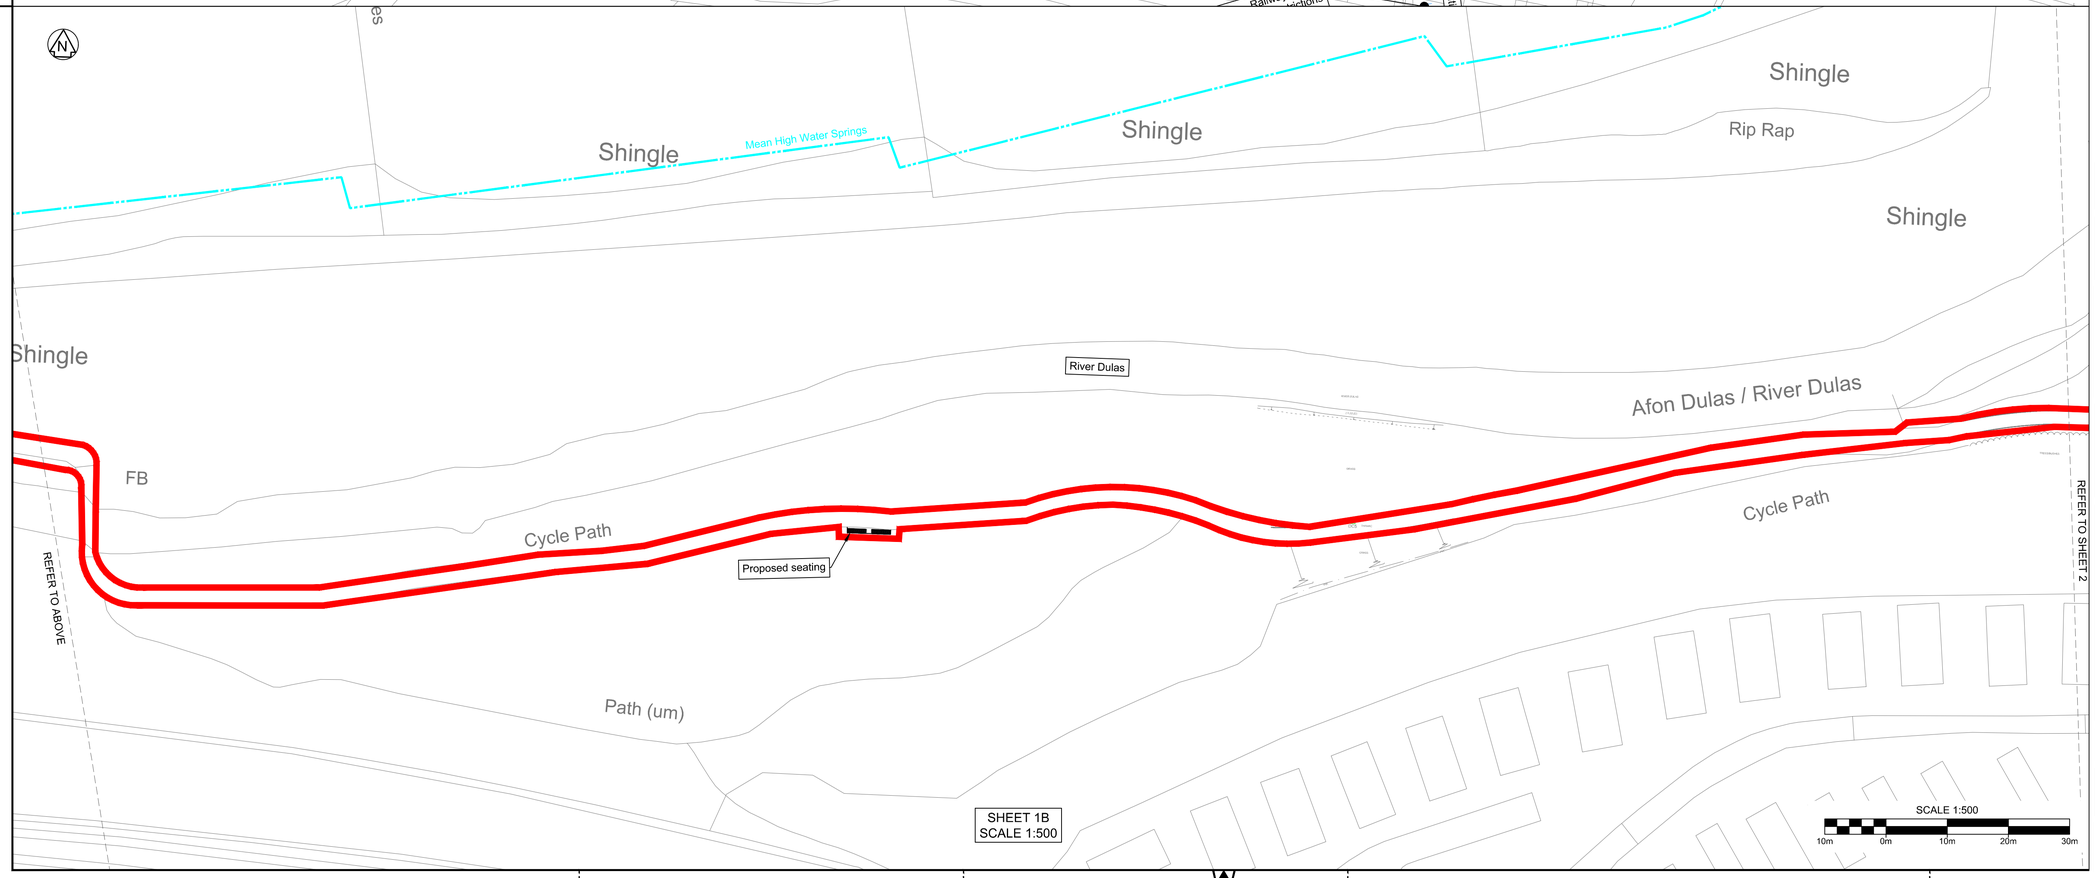

Zero Code
LOOKING OUT FOR ME, YOU AND EVERYONE
If in doubt Shout Out! - STOP - SPEAK UP - REPORT
To report a Close Call: 0800 521 660
To report a GSI: 0844 701 6515

RESIDUAL DESIGN HAZARDS

(The following information has been collected from Preconstruction Information and the Amey CDM Hazard Management Process.)

1. Statutory undertakers apparatus location within the vicinity of the works. Refer to document ref:xxxxx for details

Notes:

1. Contains Ordnance Survey data © Crown copyright and database right 2021

Key:

- Proposed Setback Wall
- Mean High Water Springs
- Raised Wall
- Permitted Access Routes
- Rock Armour
- Site Boundary
- Beach Replenishment
- Area to be topped up with 6mm to dust Type 2 unbound material and compacted with minimum gradient 1:40
- Promenade construction: 25mm thick 6mm close graded asphalt concrete surface course 60mm thick binder course 150mm thick sub-base
- Area of flexible footway construction
- 500mm wide margin strip
- Embankment grades ranging from 1:0.5 to 1:10
- Area of Coastal Grassland
- Shingle Planting
- Rain Garden. Refer to dwg No. CH1701-AMEY-HGN-XX-DR-CH-0122 for details
- Proposed Road Markings refer to drawing No.: CH1701-AMEY-HMK-XX-DR-CH-1201 to 1218 for details
- Proposed Traffic Signs refer to drawing No.: CH1701-AMEY-HMK-XX-DR-CH-1201 to 1218 for details
- Proposed Sign Bollards refer to drawing No.: CH1701-AMEY-HMK-XX-DR-CH-1201 to 1218 for details
- Proposed Active Play Area refer to dwg. No.: CH1701-LDA-ELS-XX-DR-LS-2301 to 2310 for additional information
- Proposed Shelter refer to dwg. No.: CH1701-LDA-ELS-XX-DR-LS-2301 to 2310 for additional information
- Proposed Cycle Stands refer to dwg. No.: CH1701-LDA-ELS-XX-DR-LS-2301 to 2310 for additional information
- Proposed Concrete Bollards refer to dwg. No.: CH1701-LDA-ELS-XX-DR-LS-2301 to 2310 for additional information
- Proposed Cycle Maintenance Points refer to dwg. No.: CH1701-LDA-ELS-XX-DR-LS-2301 to 2310 for additional information
- Proposed Litter Bin refer to dwg. No.: CH1701-LDA-ELS-XX-DR-LS-2301 to 2310 for additional information
- Proposed Seating refer to dwg. No.: CH1701-LDA-ELS-XX-DR-LS-2301 to 2310 for additional information

Rev	Revision details	Drwn	Chkd	Appd	Date
P01	ISSUE FOR MARINE LICENCE	KW	NT	WB	16/09/22

Designed:	DC	Date:	16/09/22
Drawn:	KW	Date:	16/09/22
Checked:	NT	Date:	16/09/22
Approved:	WB	Date:	16/09/22

ameyconsulting
LDĀDESIGN
JBA consulting

Client
CONWY CYNGOR BWRDEISTREF SIROL COUNTY BOROUGH COUNCIL
Ariennir yn Rhannol gan **Lywodraeth Cymru**
Part Funded by **Welsh Government**

Project Name
Llanddulas To Kinmel Bay Coastal Improvements

Drawing Title
General Arrangement Drawing Sheet 1

Original Drawing Size : A1	Scale : As Shown
Dimensions : -	

Drawing Status	Suitability
FOR INFORMATION	S2

Drawing No	Rev
CH1701-AMEY-GEN-XX-DR-CH-0101	P01