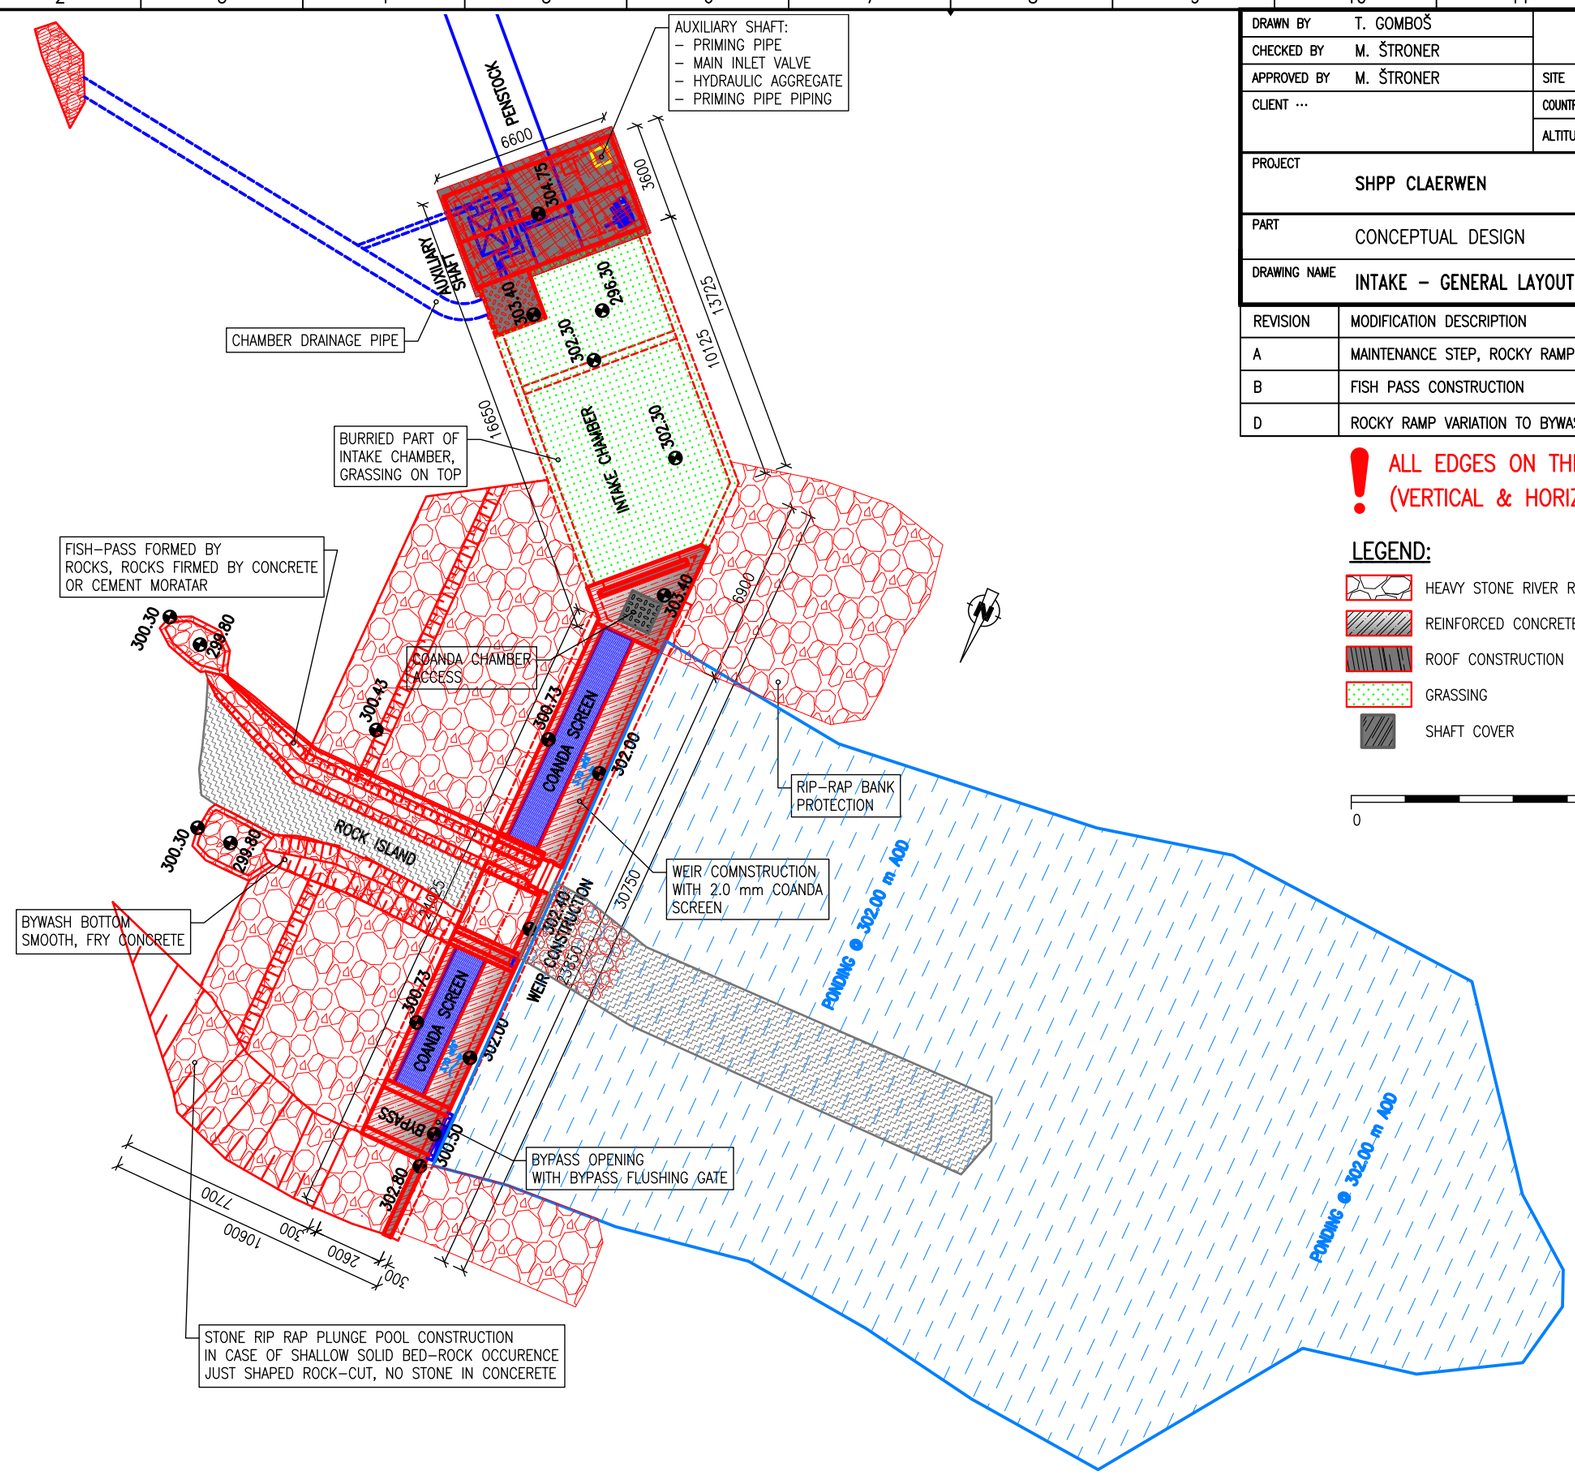

DRAWN BY	T. GOMBOŠ	PROJECT MANAGER	
CHECKED BY	M. ŠTRONER		
APPROVED BY	M. ŠTRONER	SITE	CLAERWEN
CLIENT ···		COUNTRY	UK, WALES
		ALTITUDE SYSTEM	
PROJECT	SHPP CLAERWEN		
PART	CONCEPTUAL DESIGN	DATE	11/2017
		SHEETS	8xA4
DRAWING NAME	INTAKE – GENERAL LAYOUT	SCALE	1:200
		ARCHIVE No.	2140004D

HYDROPOL

HYDROPOL Project & Management a.s.
Všehrdova 560/2, 118 00 PRAHA
CZECH REPUBLIC
www.hydropol.cz

REVISION	MODIFICATION DESCRIPTION
A	MAINTENANCE STEP, ROCKY RAMPS FOR FISH PASSAGE
B	FISH PASS CONSTRUCTION
D	ROCKY RAMP VARIATION TO BYWASH

! ALL EDGES ON THE NOTCH OF THE BYWASH AND FISHPASS (VERTICAL & HORIZONTAL) ARE CHAMFERED. !

LEGEND:

- HEAVY STONE RIVER REINFORCEMENT
- REINFORCED CONCRETE
- ROOF CONSTRUCTION
- GRASSING
- SHAFT COVER
- COANDA SCREEN
- RIVER AFON CLERWEN
- PENSTOCK PIPE / FLUSHING PIPE
- BYPASS GATE
- STEEL COVER

0 — 10 m — 20 m