Project Management Initials: Designer: TA Checked: MB Approved: KB ISO A1 594mm x 841mm

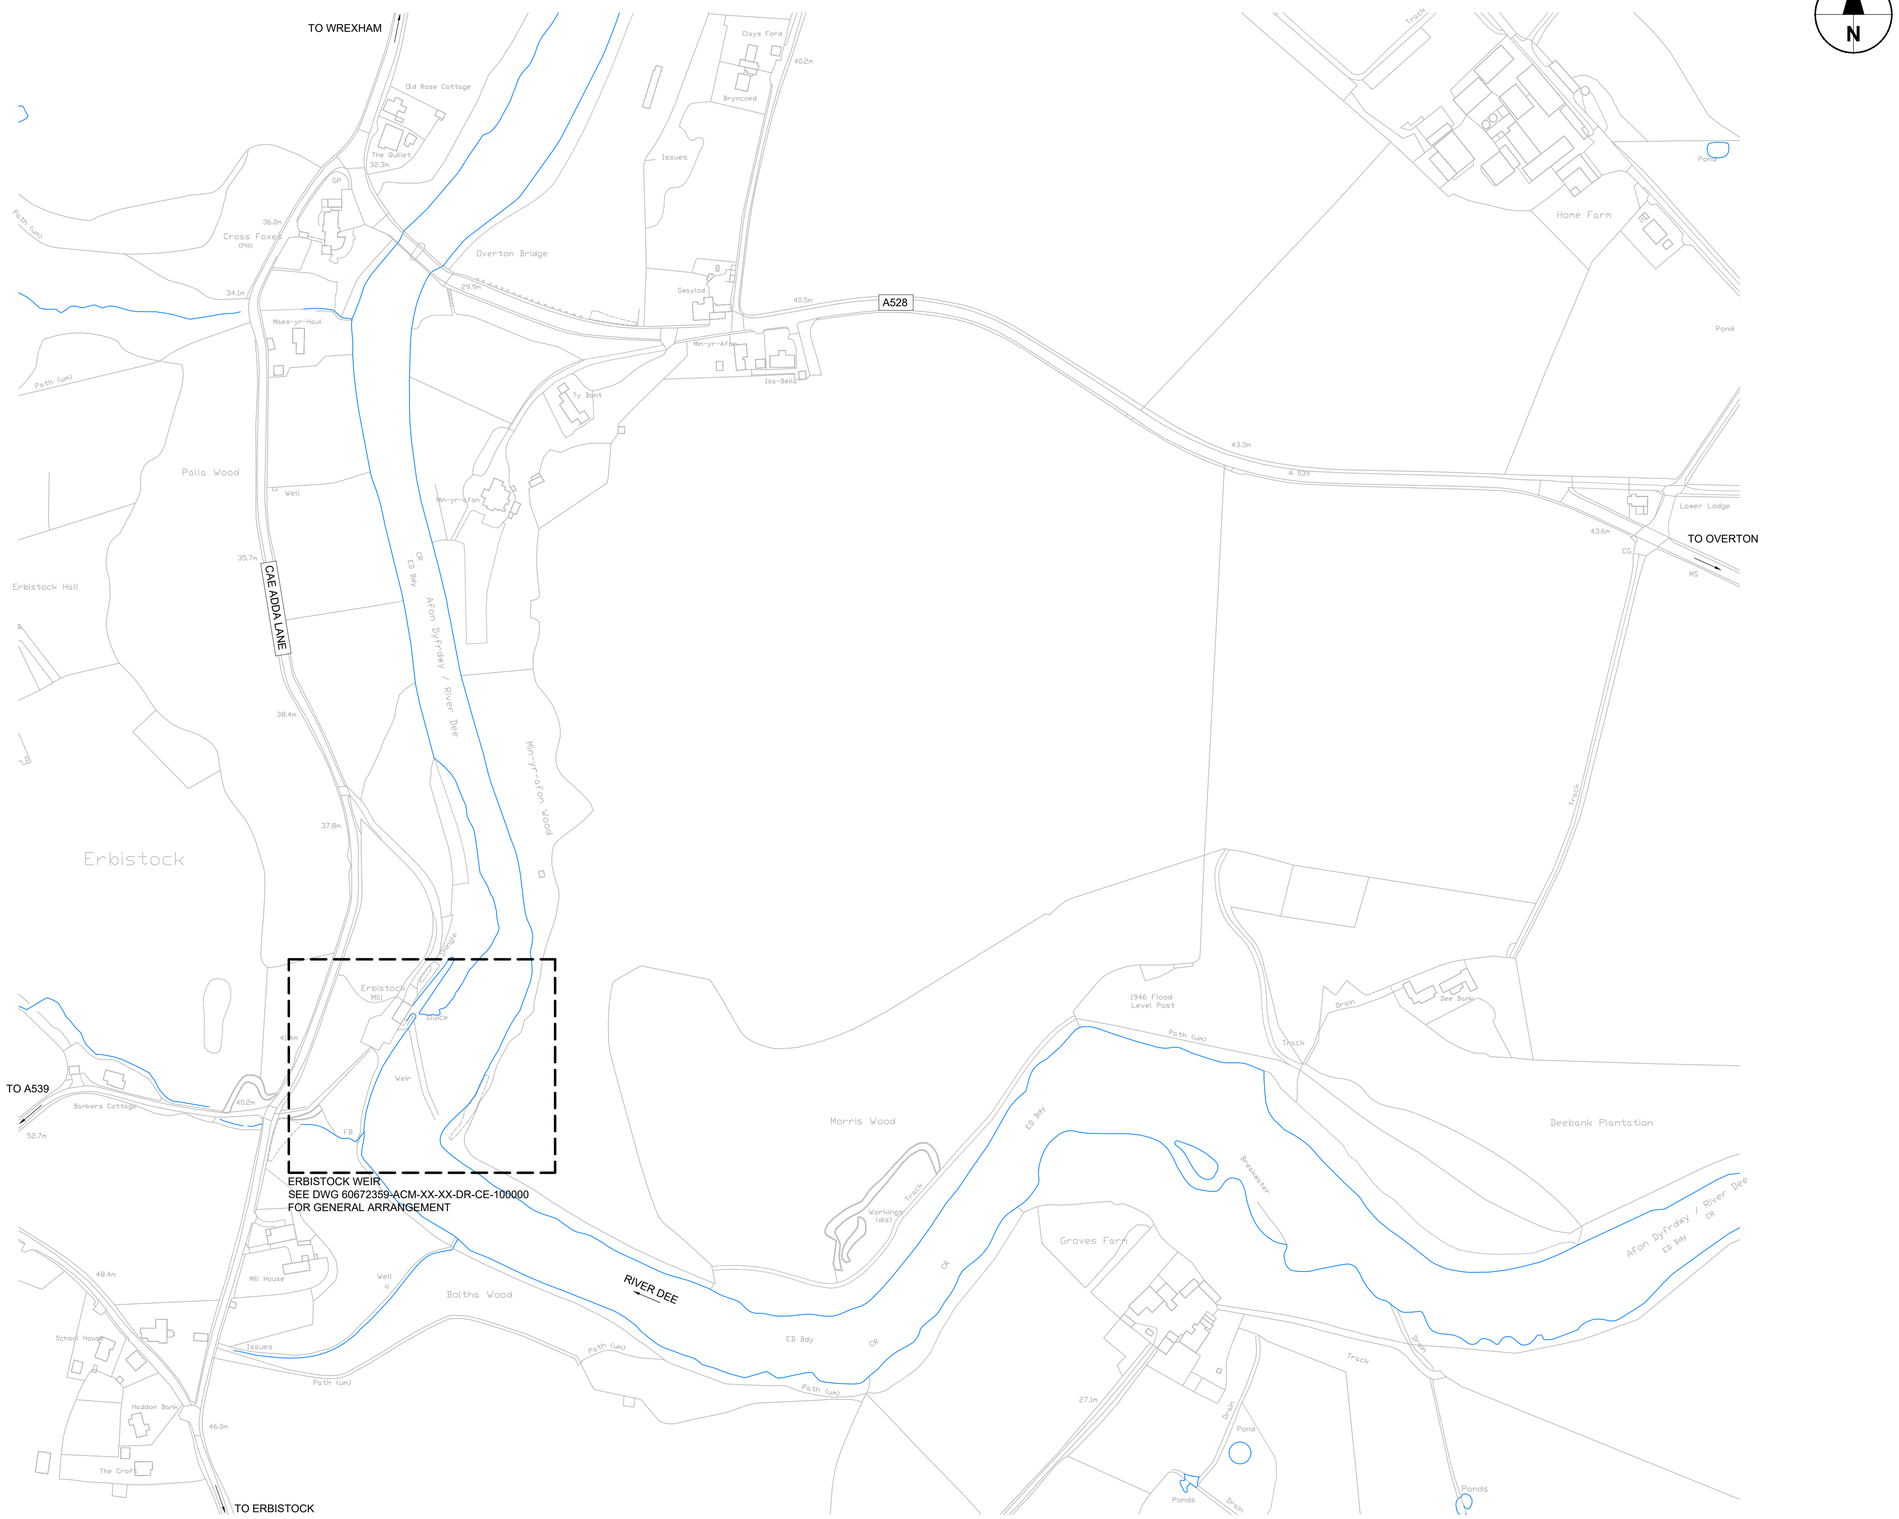

Last saved by: THOMAS.O.ADAMS(2022-07-25) Last Plotted: 2022-07-25
Filename:

This drawing has been prepared for the use of AECOM's client. It may not be used, modified, reproduced or relied upon by third parties, except as agreed by AECOM or as required by law. AECOM accepts no responsibility, and denies any liability whatsoever, to any party that uses or relies on this drawing without AECOM's express written consent. Do not scale this document. All measurements must be obtained from the stated dimensions.

AECOM

PROJECT

ERBISTOCK WEIR PARTIAL REMOVAL

CLIENT

NATURAL RESOURCES WALES

CONSULTANT

AECOM
2 City Walk
Leeds, LS11 9AR
+44 (0)113 301 8400 tel
www.aecom.com

NOTES

1. ALL DIMENSIONS ARE IN METRES AND LEVELS IN METRES ABOVE ORDNANCE DATUM NEWLYN UNLESS STATED OTHERWISE. DO NOT SCALE.
2. LEVELS AND TOPOGRAPHICAL SURVEY DATA ARE BASED ON STORM GEOMATICS DRAWINGS SURV_DEE_17 TO 25 DATED 28.09.2020. CHANGES MAY HAVE OCCURRED SINCE SURVEY UNDERTAKEN AND ANY DISCREPANCIES NOTED ON SITE ARE TO BE REPORTED TO THE SITE SUPERVISOR IMMEDIATELY.
3. FOR PROPOSED WEIR GENERAL ARRANGEMENT REFER TO DRAWING 60672359-ACM-XX-XX-DR-CE-100000.
4. FOR PROPOSED CONSTRUCTION SEQUENCING REFER TO DRAWINGS 60672359-ACM-XX-XX-DR-CE-100030 TO -100032.
5. FOR PROPOSED SITE ACCESS PLAN REFER TO DRAWING 60672359-ACM-XX-XX-DR-CE-100033.
6. DRAWING TO BE READ IN CONJUNCTION WITH THE SPECIFICATION FOR HIGHWAY WORKS (S.H.W) SUPPLEMENTED WITH PROJECT SPECIFIC APPENDICES.

KEY

WATERCOURSE

ISSUE/REVISION

P1	25/07/22	FOR TENDER / CONSTRUCTION
P0	13/06/22	FOR COMMENT
I/R	DATE	DESCRIPTION

PROJECT NUMBER

60672359

SHEET TITLE

ERBISTOCK WEIR
LOCATION PLAN

SHEET NUMBER

60672359-ACM-XX-XX-DR-CE-100002