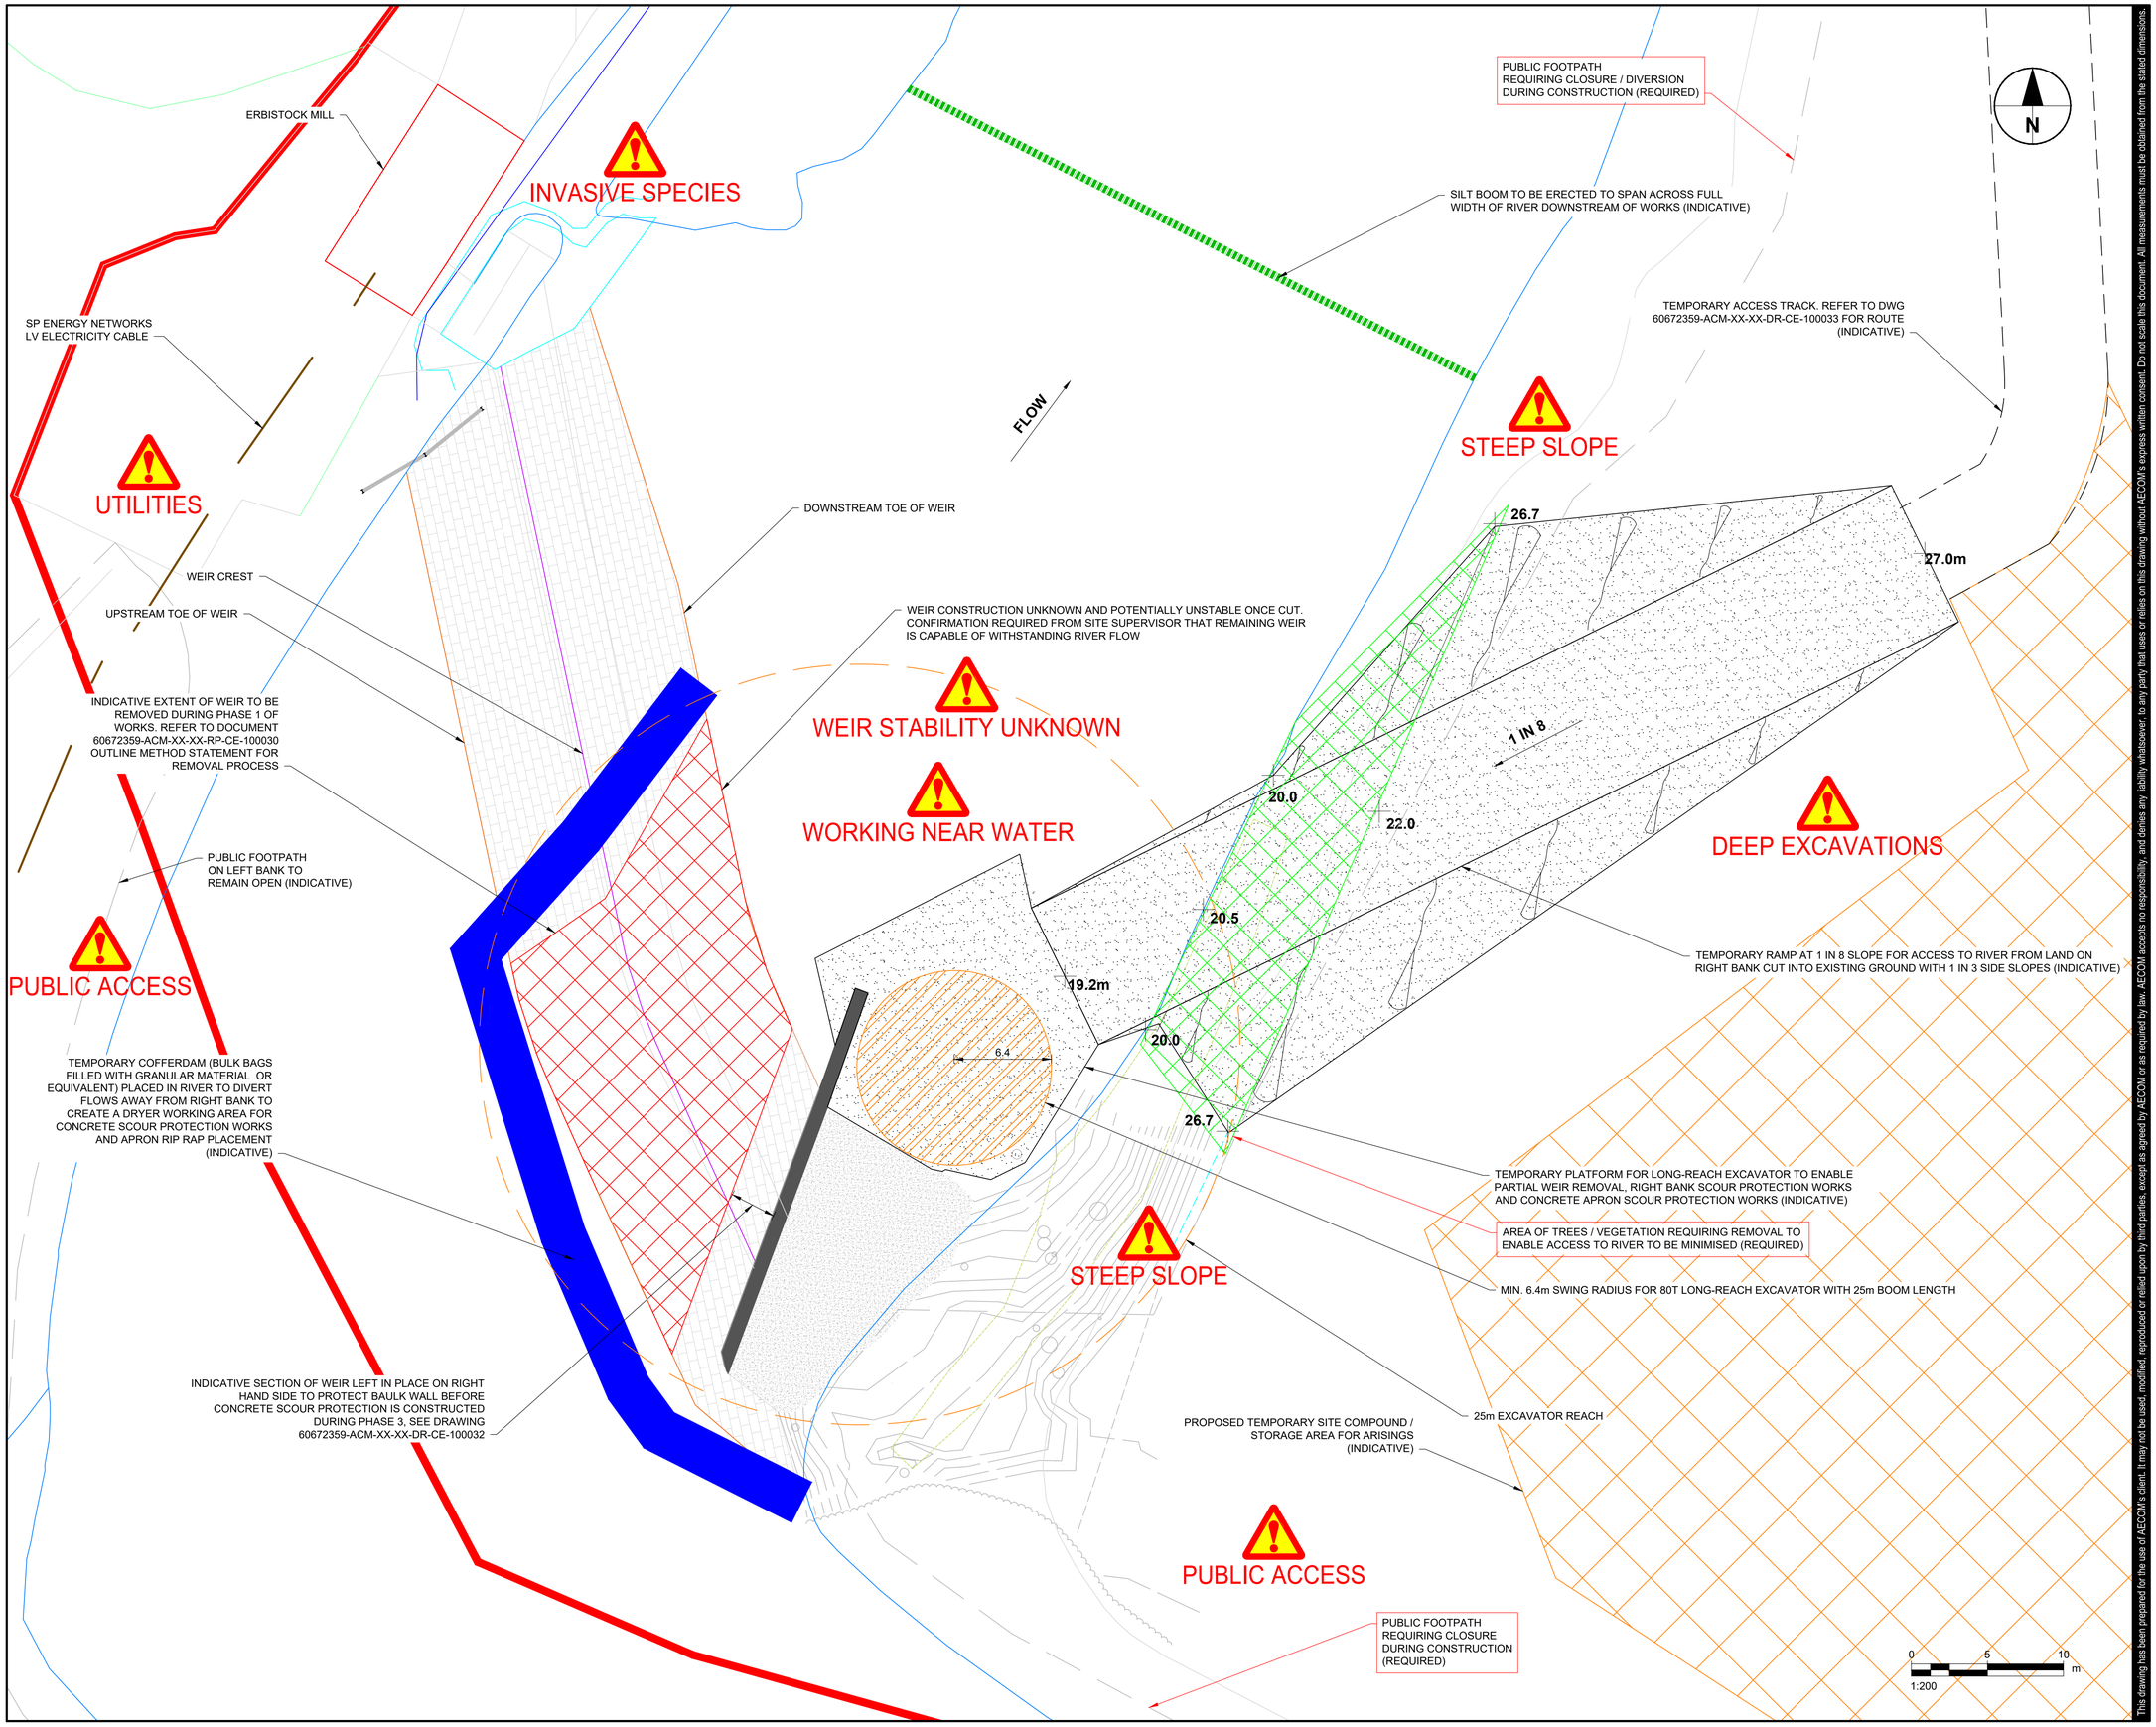

AECOM

PROJECT

ERBISTOCK PARTIAL WEIR REMOVAL

CLIENT

NATURAL RESOURCES WALES

CONSULTANT

AECOM
2 City Walk
Leeds, LS11 9AR
+44 (0)113 301 8400 tel
www.aecom.com

NOTES

1. CONSTRUCTION SEQUENCING AND ACCESS PLANS INDICATIVE ONLY AND THE CONTRACTOR IS REQUIRED TO DEVELOP THEIR OWN CONSTRUCTION PLANS. SPECIFIC REQUIREMENTS ARE HIGHLIGHTED WITH A RED TEXT FRAME.
2. ALL DIMENSIONS ARE IN METRES AND LEVELS IN METRES ABOVE ORDNANCE DATUM NEWLYN UNLESS STATED OTHERWISE. DO NOT SCALE.
3. LEVELS AND TOPOGRAPHICAL SURVEY DATA ARE BASED ON STORM GEOMATICS DRAWINGS SURV_DEE_17 TO 25 DATED 28.09.2020. CHANGES MAY HAVE OCCURRED SINCE SURVEY UNDERTAKEN AND ANY DISCREPANCIES NOTED ON SITE ARE TO BE REPORTED TO THE SITE SUPERVISOR IMMEDIATELY.
4. DRAWING TO BE READ IN CONJUNCTION WITH FURTHER CONSTRUCTION SEQUENCING AND SITE ACCESS DRAWINGS 60672359-ACM-XX-XX-DR-CE-100031 TO 100033.
5. FOR PROPOSED GENERAL ARRANGEMENT REFER TO DRAWING 60672359-ACM-XX-XX-DR-CE-100000.
6. FOR SITE LOCATION PLAN REFER TO DRAWING 60672359-ACM-XX-XX-DR-CE-100002.
7. DRAWING TO BE READ IN CONJUNCTION WITH THE SPECIFICATION FOR HIGHWAY WORKS (S.H.W) SUPPLEMENTED WITH PROJECT SPECIFIC APPENDICES.
8. DRAWING TO BE READ IN CONJUNCTION WITH DOCUMENT 60672359-ACM-XX-XX-RP-CE-100030 OUTLINE METHOD STATEMENT.

KEY

- ACCESS RAMP AND CAUSEWAY
- REQUIRED TREE / VEGETATION CLEARANCE
- SECTION OF WEIR TO BE REMOVED
- EXCAVATOR SWING RADIUS
- 25m EXCAVATOR REACH
- BULK BAG PLACEMENT
- PUBLIC FOOTPATH
- PLANNING REDLINE BOUNDARY / SITE BOUNDARY
- PROPOSED INDICATIVE SITE COMPOUND / STORAGE AREA

ISSUE/REVISION

I/R	DATE	DESCRIPTION
P1	25/07/22	FOR TENDER / CONSTRUCTION
P0	13/06/22	FOR COMMENT

PROJECT NUMBER

60672359

SHEET TITLE

ERBISTOCK WEIR
SUGGESTED CONSTRUCTION
SEQUENCING PHASE 1

SHEET NUMBER

60672359-ACM-XX-XX-DR-CE-100030

This drawing has been prepared for the use of AECOM's client. It may not be used, modified, reproduced or relied upon by third parties, except as agreed by AECOM or as required by law. AECOM accepts no responsibility, and denies any liability whatsoever, to any party that uses or relies on this drawing without AECOM's express written consent. Do not scale this document. All measurements must be obtained from the stated dimensions.

ISO A1 594mm x 841mm
Approved: KB
Checked: MB
Designer: TA
Project Management Initials:
Last Plotted: 2022-07-27
Last saved by: THOMAS.O.ADAMS(2022-07-27)
Filename: