G.C = Girder clamp, used in pairs
C.C. = Check coupler

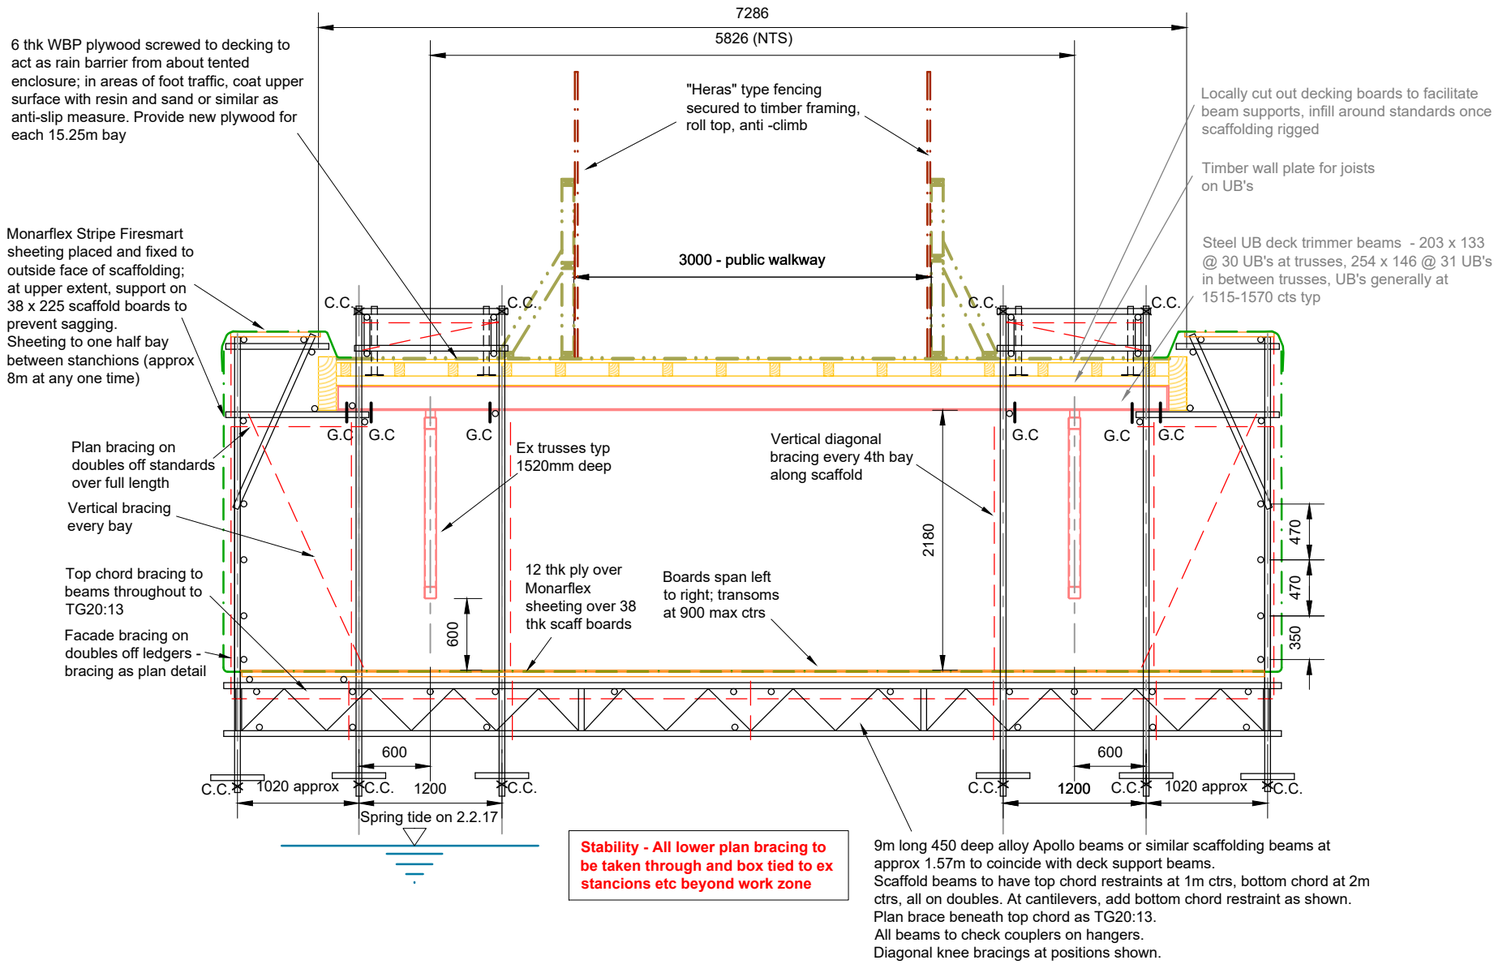

SCAFFOLDING, SECTION A-A, 1:50

EVANS WOLFENDEN PARTNERSHIP
Tel 01492 533721

TW DESIGN STATUS

- ○ Preliminary, not for construction
- ● Awaiting Client approval
- ○ Final, issued for construction

Project/Title
Bangor Pier Renovation Project
Temporary Works - ALTERNATE DESIGN, TOP HUNG SCAFFOLD, PH1

Original Scale	Drawn	Checked
1:50	JE	GW
	Date Sep 2017	Date Sep 2017

Drawing Number: ***EWP6024/s(27)TW301***
Rev: A

DO NOT SCALE **[A3]**