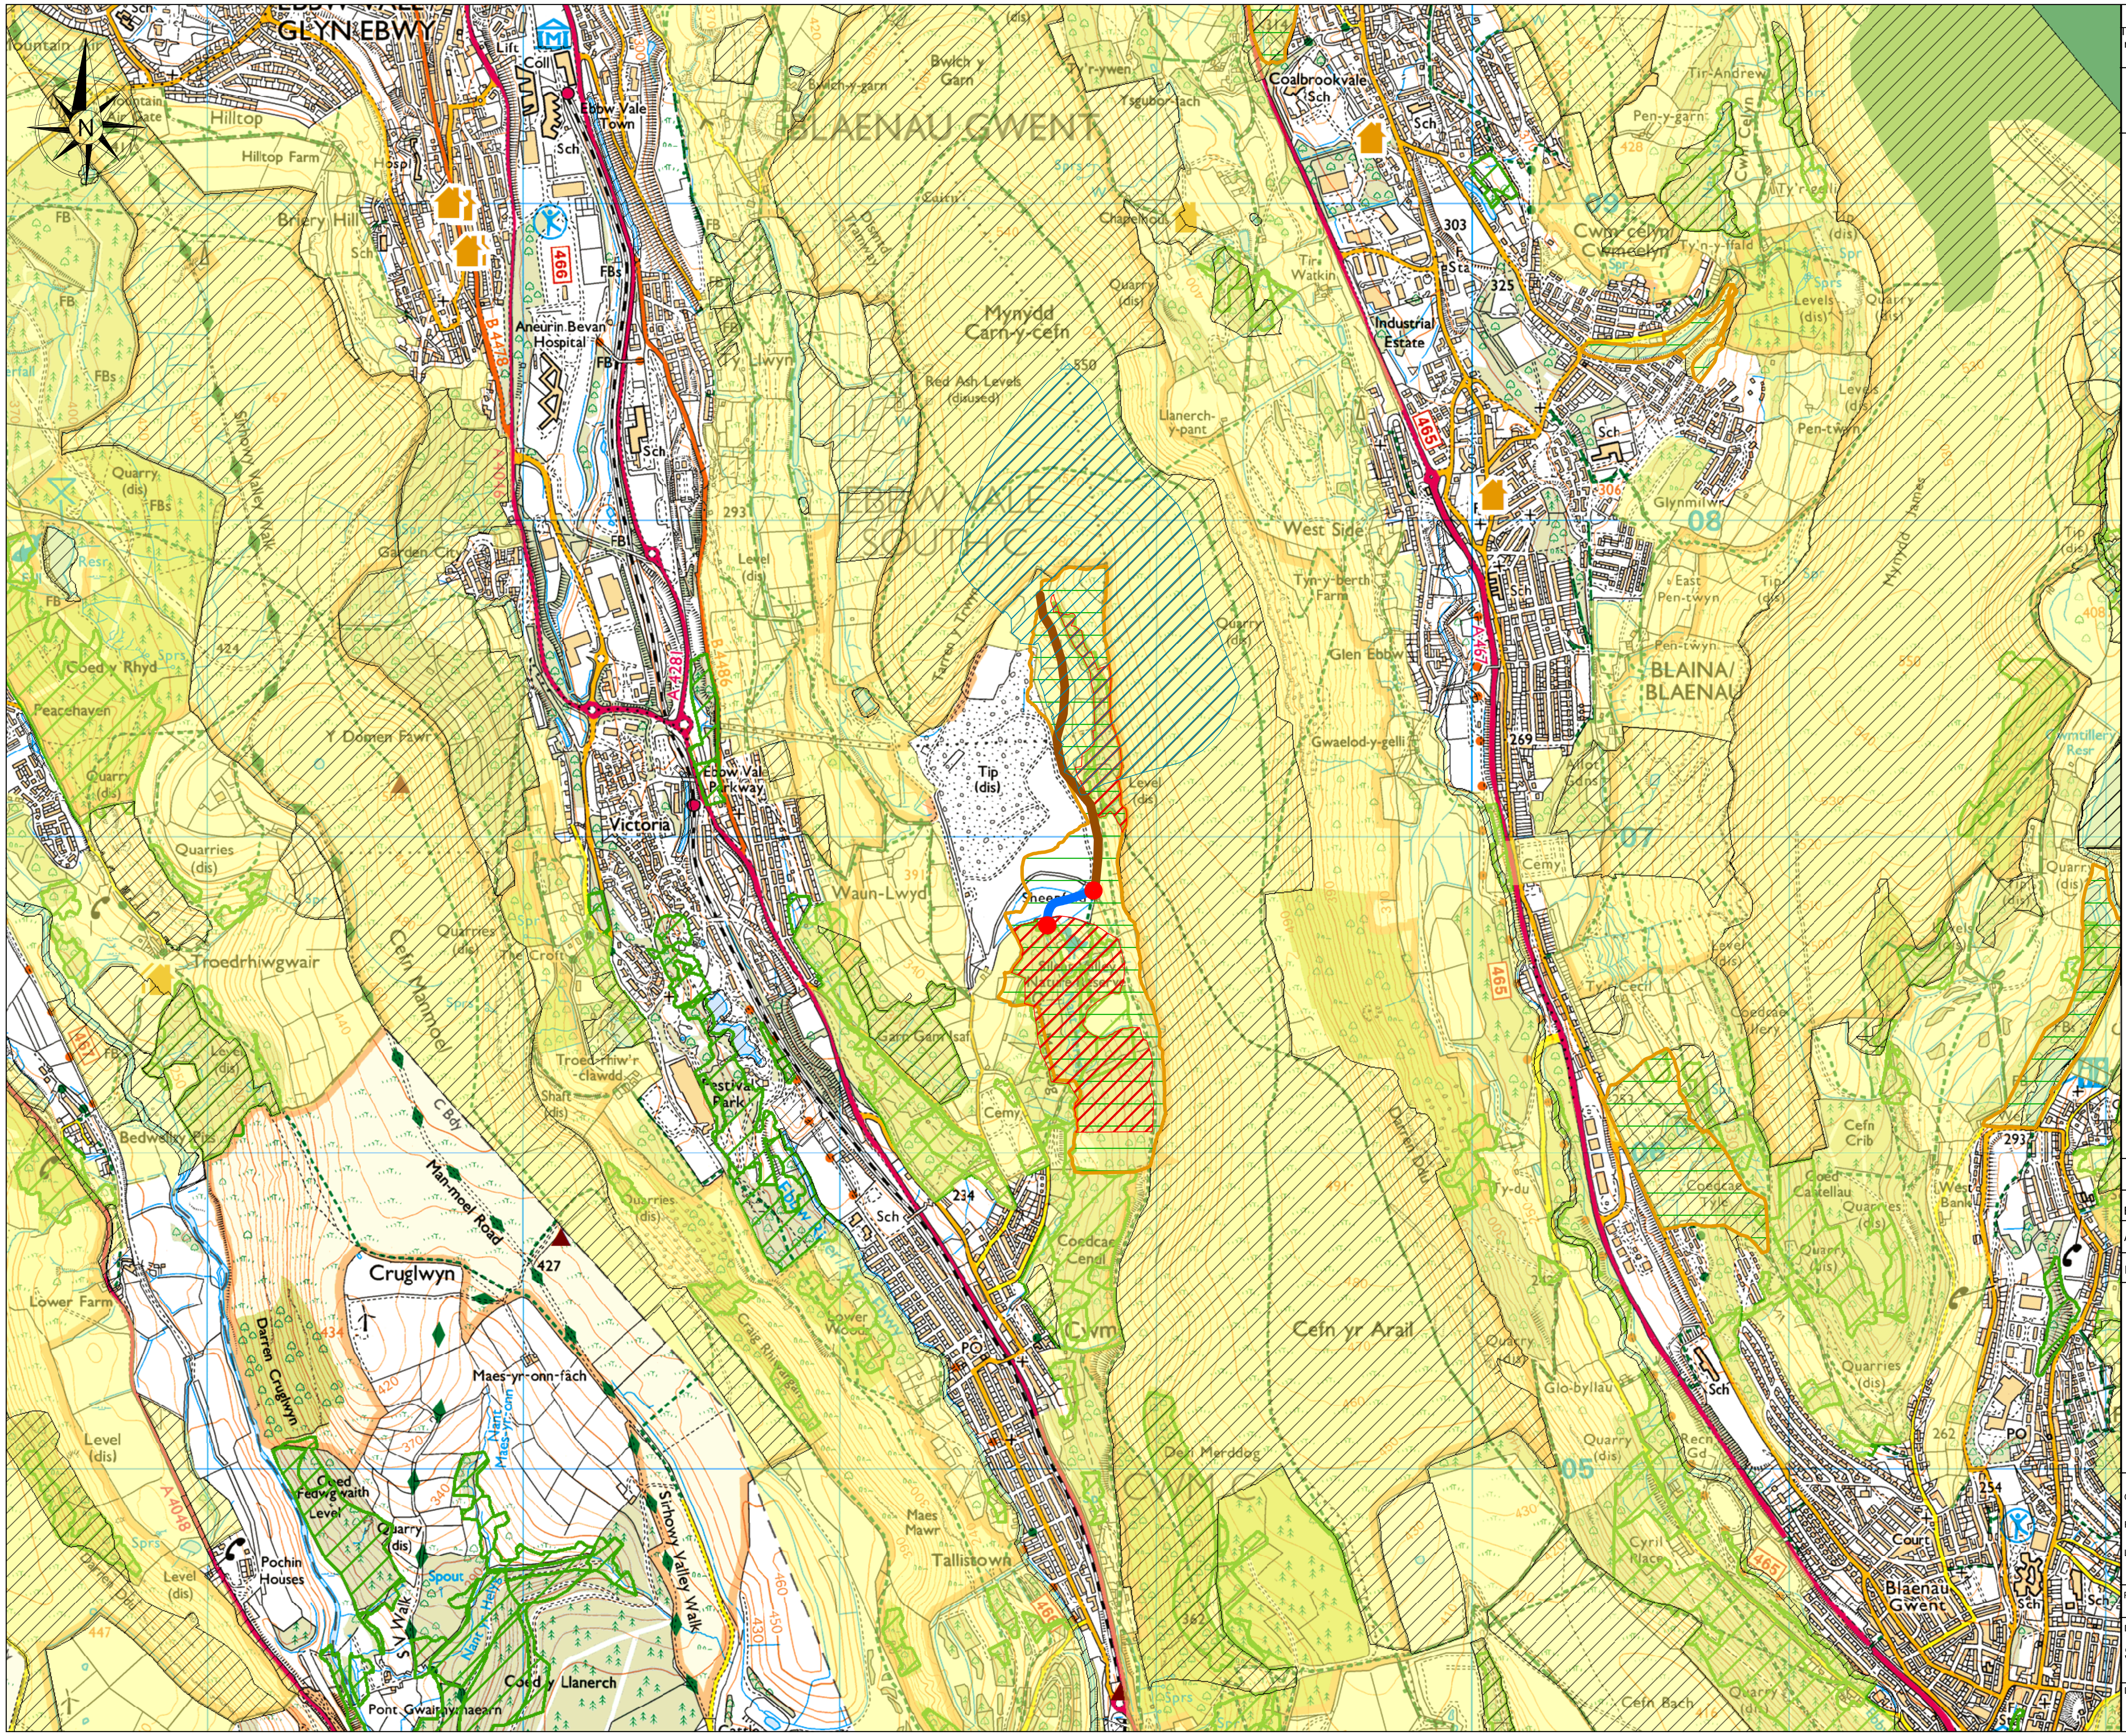

COPYRIGHT DULAS LTD
This drawing is the property of Dulas Ltd and shall not be copied, reproduced, retained, disclosed to any unauthorised person, in whole or in part, without written consent of Dulas Ltd.

© 2022

© 2022

FOR CONSENTS ONLY
NOT FOR CONSTRUCTION

NOTES

Legend

- Catchment Area
- Proposed Hydro Structures
- Proposed Hydro Pipeline
- Existing Diversion Culvert
- Site of Special Scientific Interest
- Local Nature Reserve
- Sites of Importance for Nature Conservation
- Special Landscape Area
- Ancient Woodland
- Historic Landscapes Area
- Grade II Listed Building
- Scheduled Monument

© CROWN COPYRIGHT & DATABASE RIGHTS 2022
ORDNANCE SURVEY LICENCE 0100031673

0 200 400 600 800
Meters

REV	DATE	NAME	CHKD	DESCRIPTION
B	04/10/22	RK	MP	UPDATED CATCHMENT
A	15/11/21	LR	RK	FEASIBILITY

dulas

DULAS LTD, UNIT 1 DYFI ECO PARK, MACHYNLLETH
POWYS,SY20 8AX, UNITED KINGDOM
TEL: +44 (0)1654 705000 FAX: +44(0)1654 703000
www.dulas.org.uk

CLIENT: BLAENAU GWENT CBC
PROJECT: HYDRO RESOURCE ASSESSMENT
LOCATION: BLAENAU GWENT, SOUTH WALES

PROJECT No.

SCALE: 1:20,000 (A3)

DRAWING TITLE: SILENT VALLEY CONSTRAINTS OVERVIEW

DRAWING No.: HD03136-MAP-42
SHEET: 0
REVISION: B