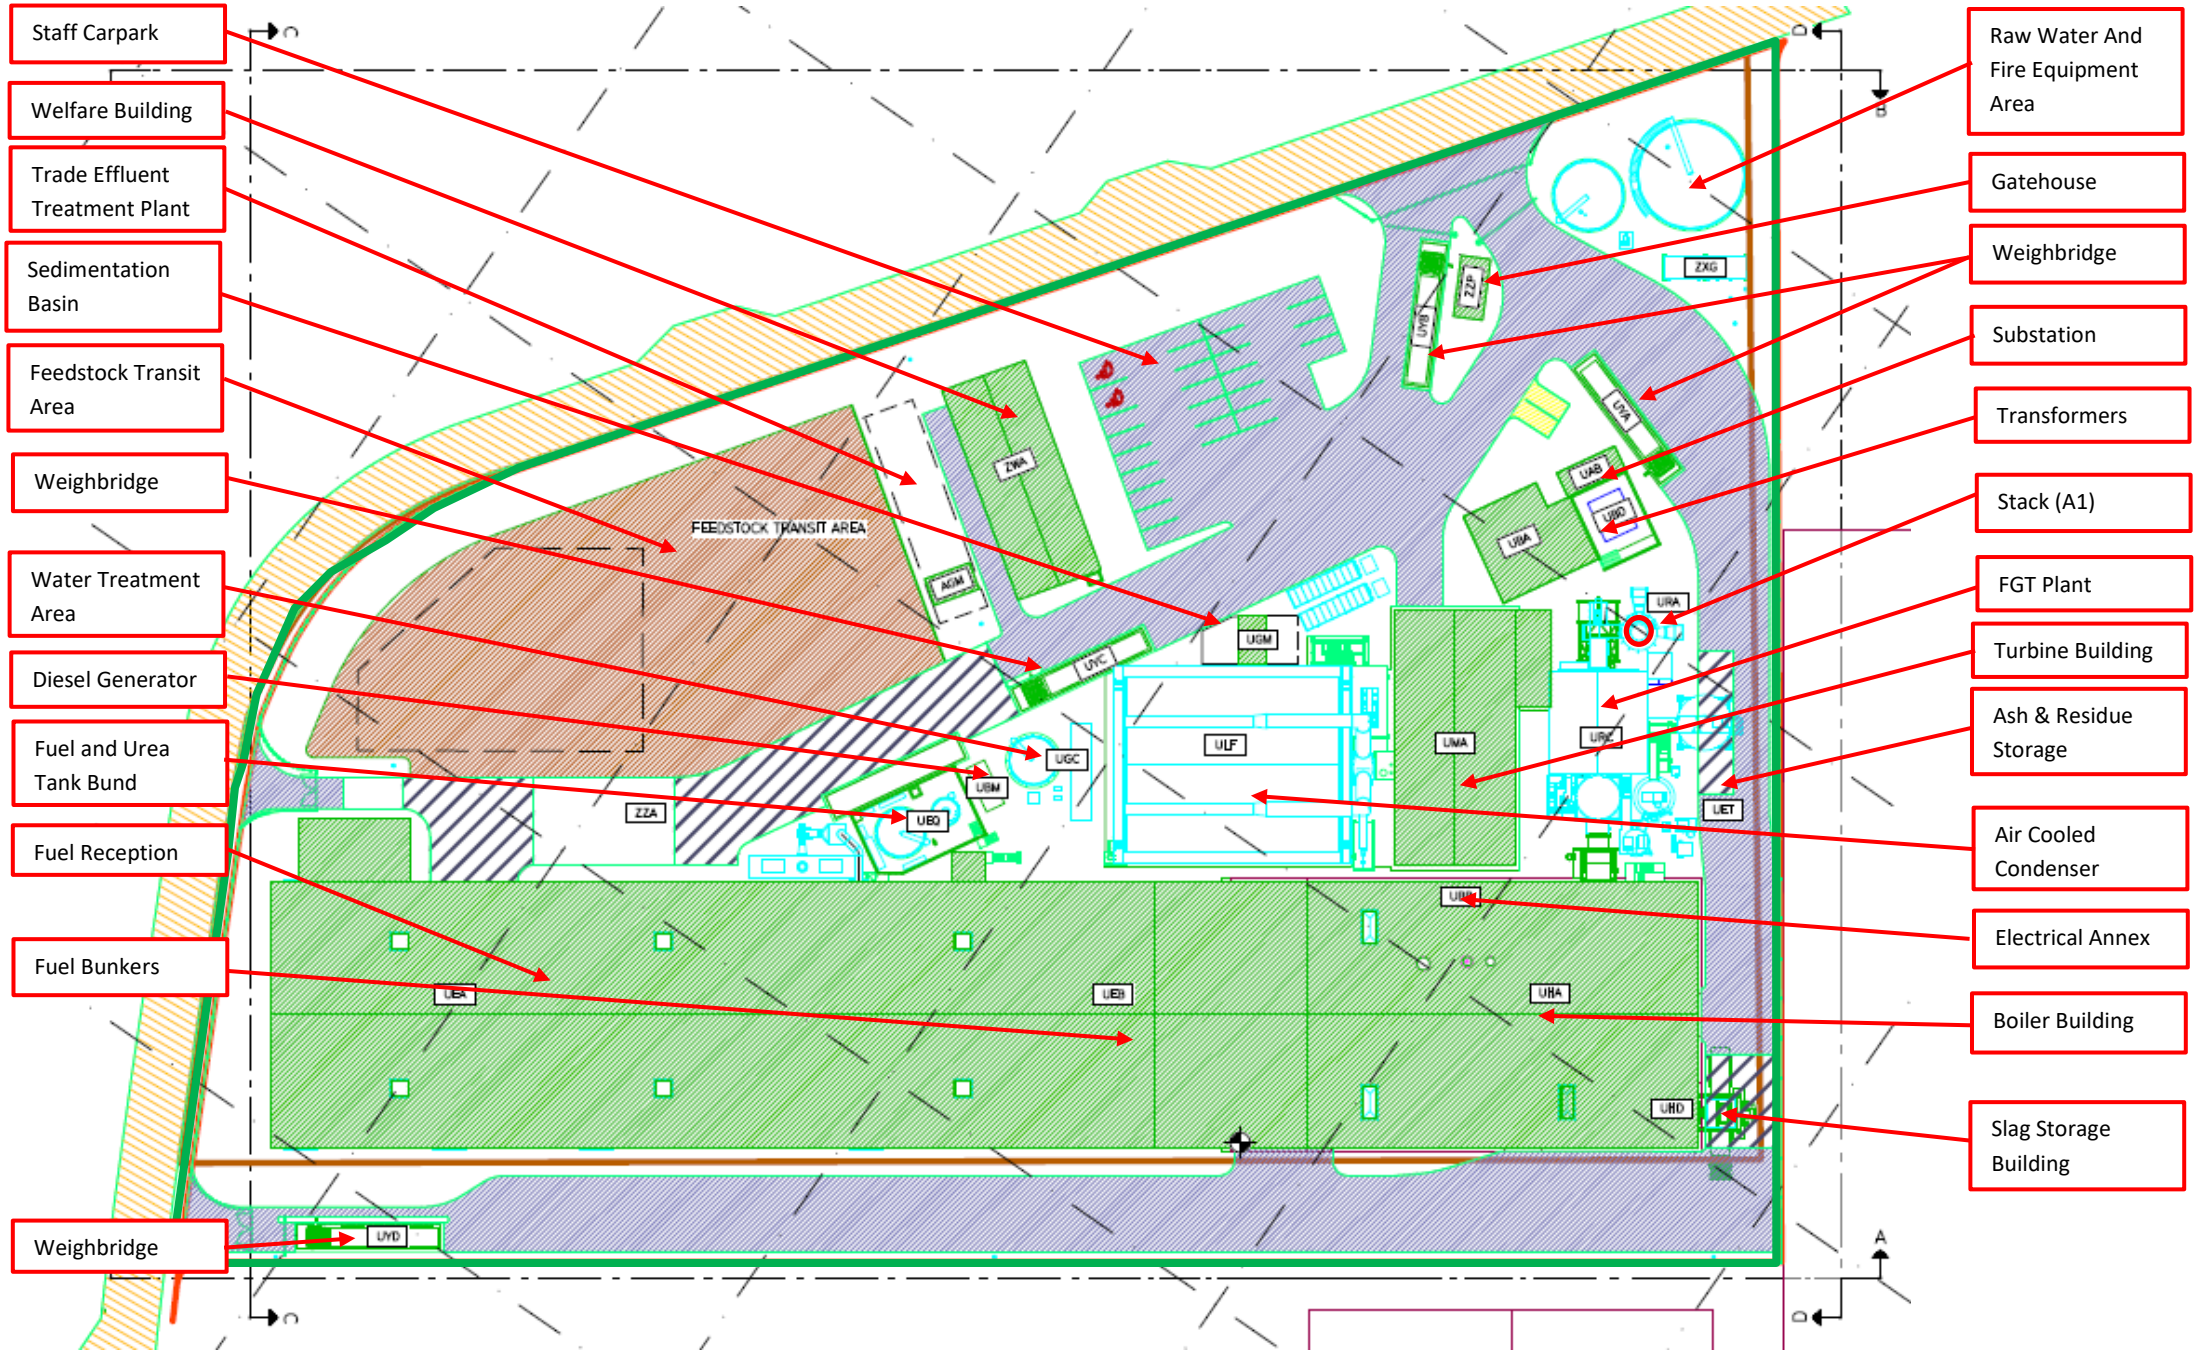

1. Do not scale off this drawing
2. All dimensions to be confirmed on site
3. This drawing is copyright of Sol Environment Ltd
4. This drawing is to be read in conjunction with relevant consultant drawings and specifications

Rev:	Date:	Desc:
0	FEB 23	Original

Client:	RDF ENERGY NO 1 LTD	**Job No:**	SOL_22_P087_CO0	**Drawing No:**	CO02
Project:	NEWPORT EFW	**Date:**	FEB 23	**Revision:**	0
Drawing Title:	SITE LAYOUT	**Drawn By:**	EMILY HINGSTON	**Scale:**	NTS

Sol Environment Ltd
2nd Floor,
10 The Lees, Malvern,
Worcestershire WR14 3HT
t: +44(0)1684 572727
e: enquiries@sol-environment.co.uk
www.sol-environment.co.uk