TUNNEL DRIVE - GARTH TO CILFOR, 3.4km

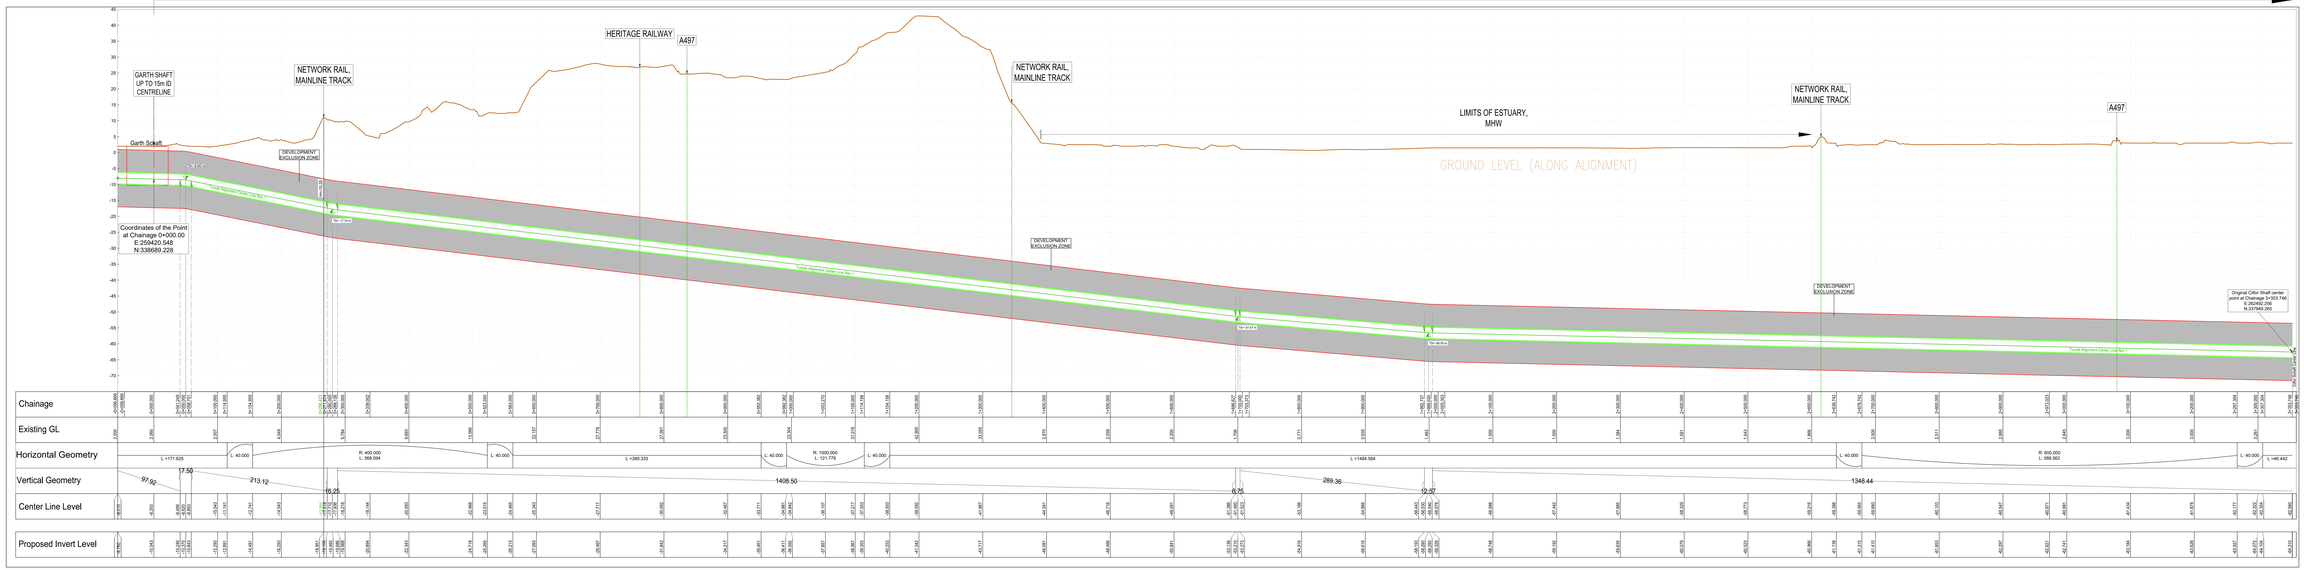

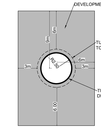

P01	N.N.A.G.	FIRST ISSUE		A1	MR MR
REV.	BY	DESCRIPTION		CHK	APP

CLIENT:
nationalgrid

CONTRACTOR:
HOCHTIEF
Head Office:
Whitehill House
Windmill Hill Business Park,
Whitehill Way, Swindon,
SN5 6PE

PROJECT
SVIP

NAME OF CONTRACTOR
HOCHTIEF

DRAWING TITLE
TUNNEL ALIGNMENT HORIZONTAL & VERTICAL PROFILES – EXCLUSION ZONES

ACCEPTED FOR CONSTRUCTION – CHPOSOWING PURPOSES
CIVIL

PRELIMINARY / FOR INFO
PRELIMINARY_FOR_INFO

SITE REFERENCE

WORKING COPY

SCALE AND PAPERSIZE	SUITABILITY CODE	DRAWN BY: N.A.	DATE: 16.10.2022
1:2000 @ 2925/A1	S2	CHECKED BY: MR	DATE: 16.10.2022
		APPROVED BY:	DATE: DATE APPROVED

DRAWING NUMBER	REVISION
C3233-HUR-GDR-CIV-ALI-0003	P01
C3233 = HUR = GDR = CIV = ALI = 0003	

AS BUILT DATE
FINAL_VERIFIED_COPY_AS-BUILTED

	NAME	SIGNATURE	DATE
AS'D	NAME		DATE DRAWN
CONTRACTOR 'C'	NAME		DATE DRAWN
DRAWING CHECKED OVER 'CPC'	NAME		DATE DRAWN