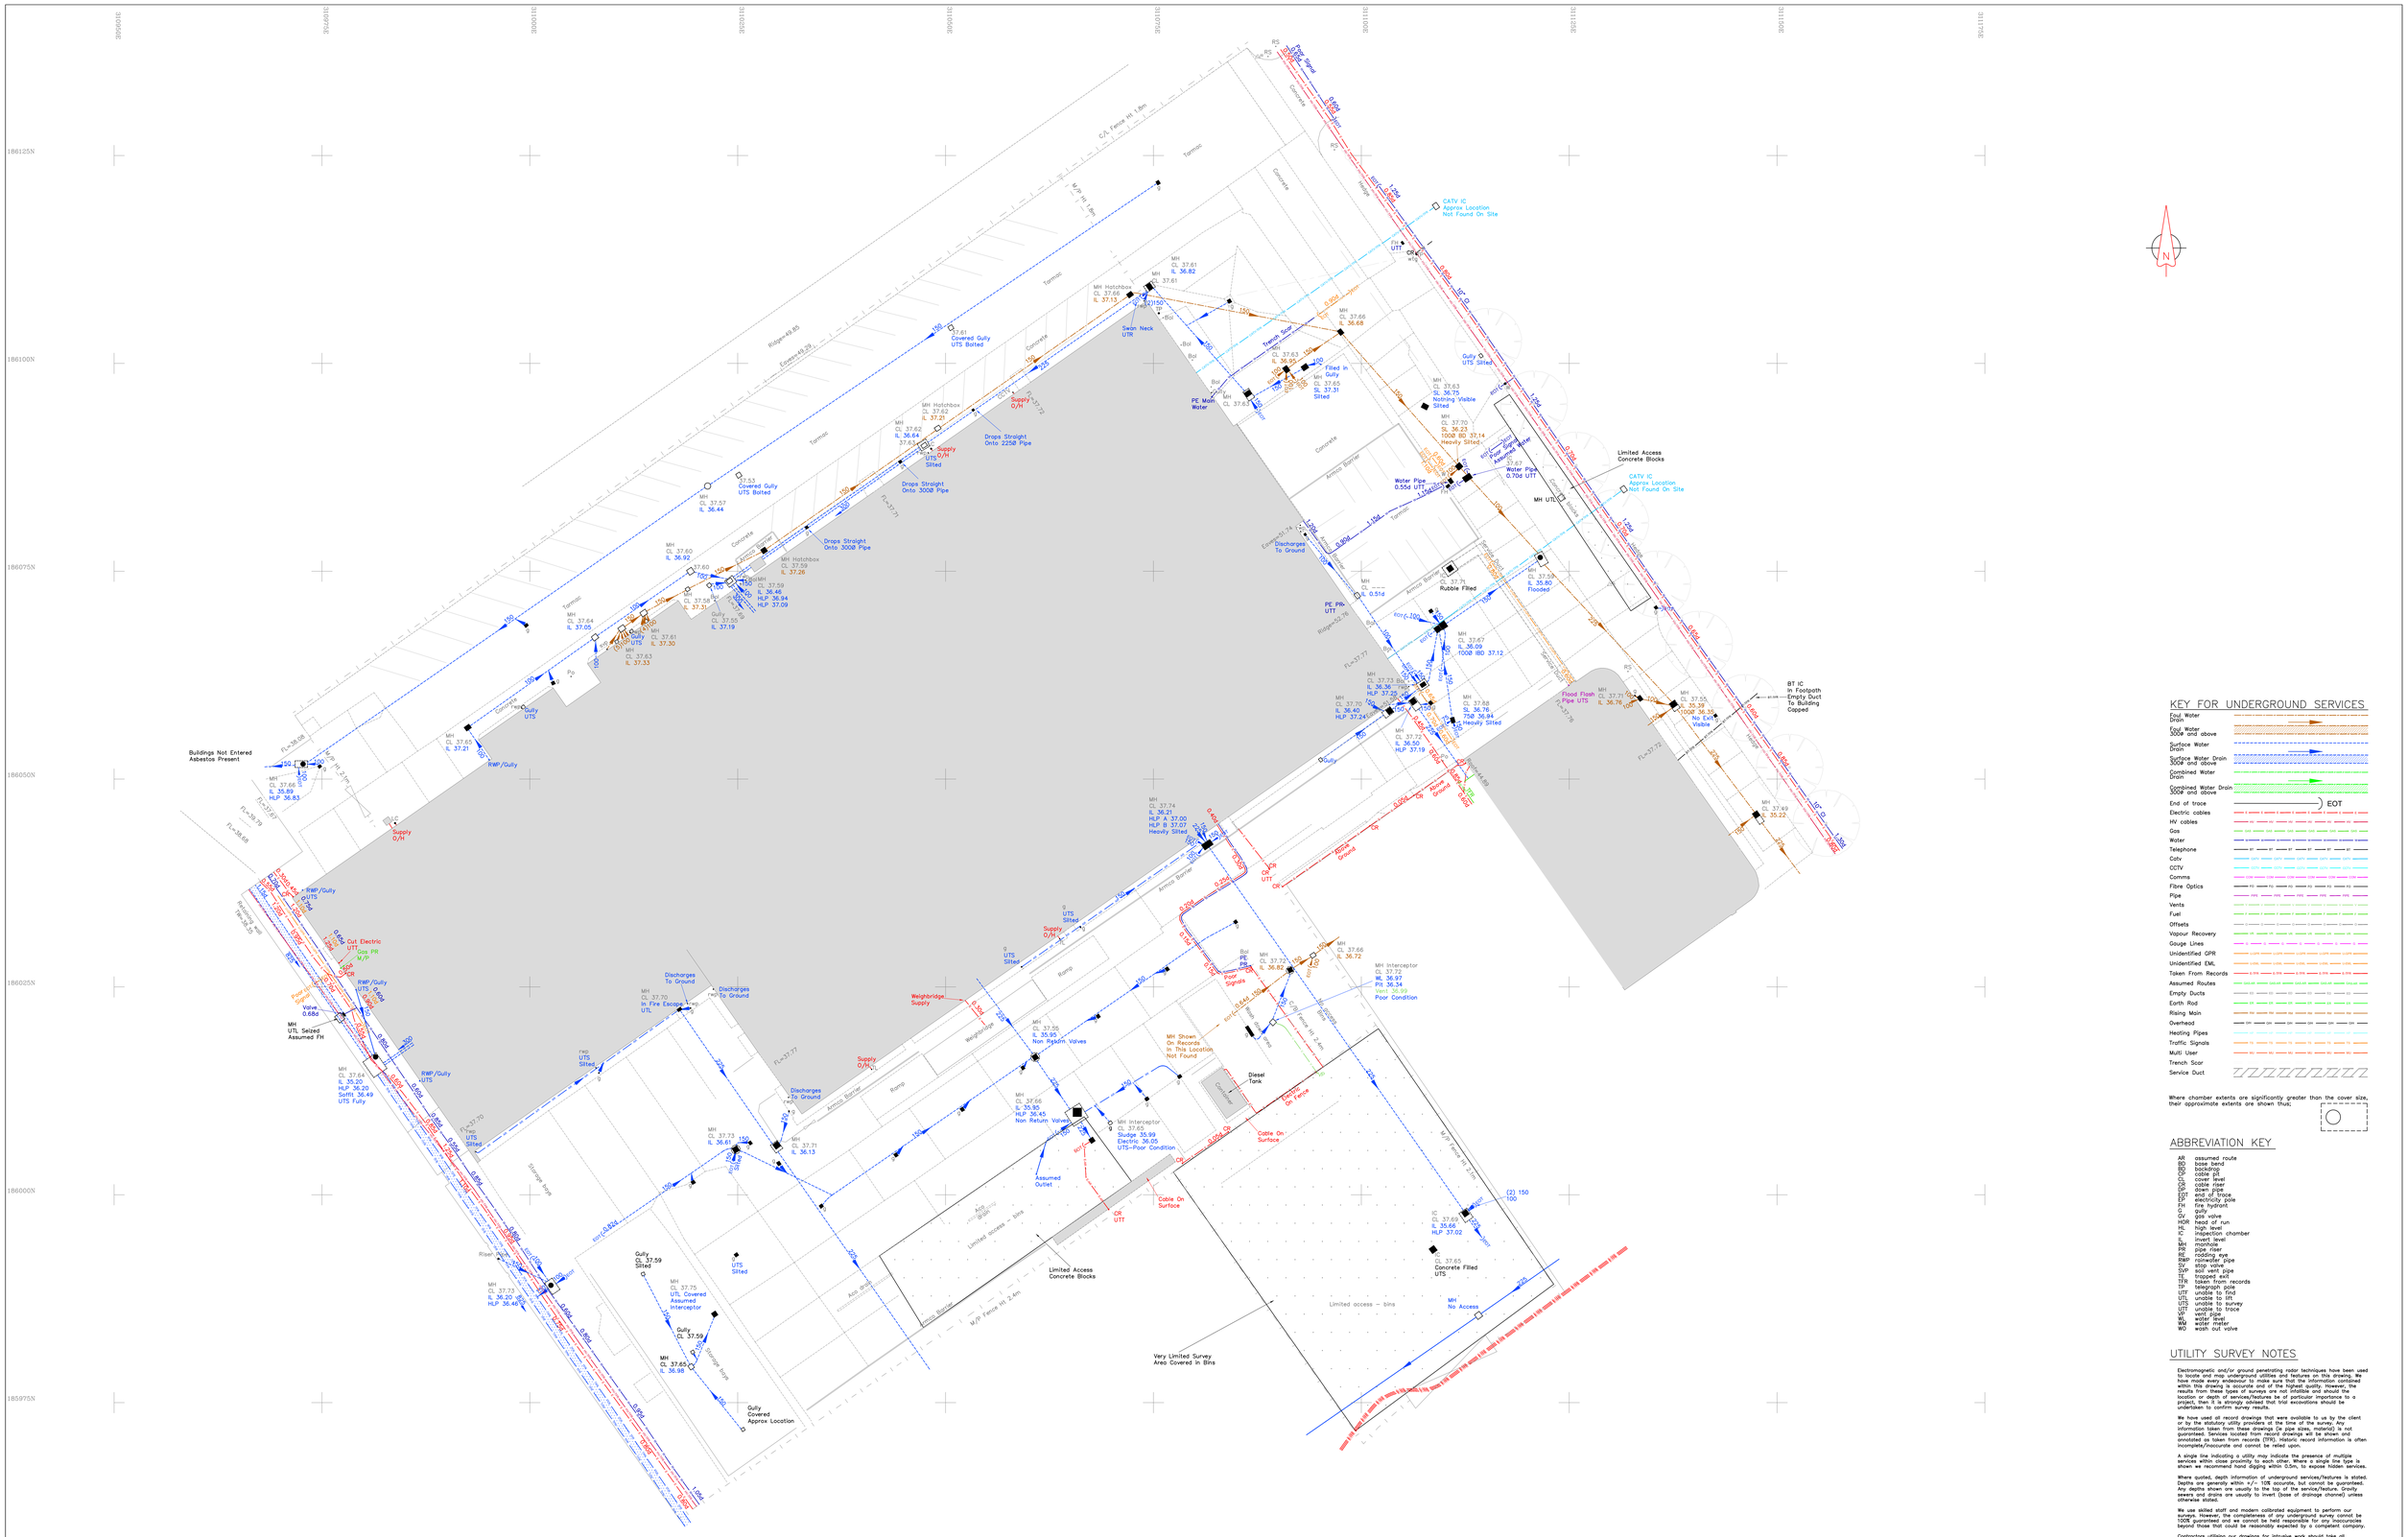



**Northampton**
4 Ironstone Way, Brixworth,
Northampton. NN6 9UD
T: 01604 781831

**Manchester**
3rd Floor, 82 King Street,
Manchester. M2 4WQ
T:0161 6822927

**Milton Keynes**
Suite 25 Linford Forum, Rockingham Drive,
Linford Wood, Milton Keynes. MK14 6LY
T: 01908 889433

**E:** mail@jppuk.net
W: jppuk.net


- Infrastructure Design
- Structural Engineering
- Planning Services
- Geotechnical & Environmental
- Surveying
- Professional Advice

| | |
|---|---|
| **Drawn By:** | JG |
| **Chkd By:** | TB |
| **Scale @ A0:** | 1:250 |
| **Date:** | May 2021 |
| **Status:** | FOR INFORMATION |
| **Project No.:** | 22990Y |

| | |
|---|---|
| **Client** | Veolia |
| **Project** | Treforest |
| **Title** | Utility Survey |
| **Drawing No:** | 03 |
| **Rev:** | |