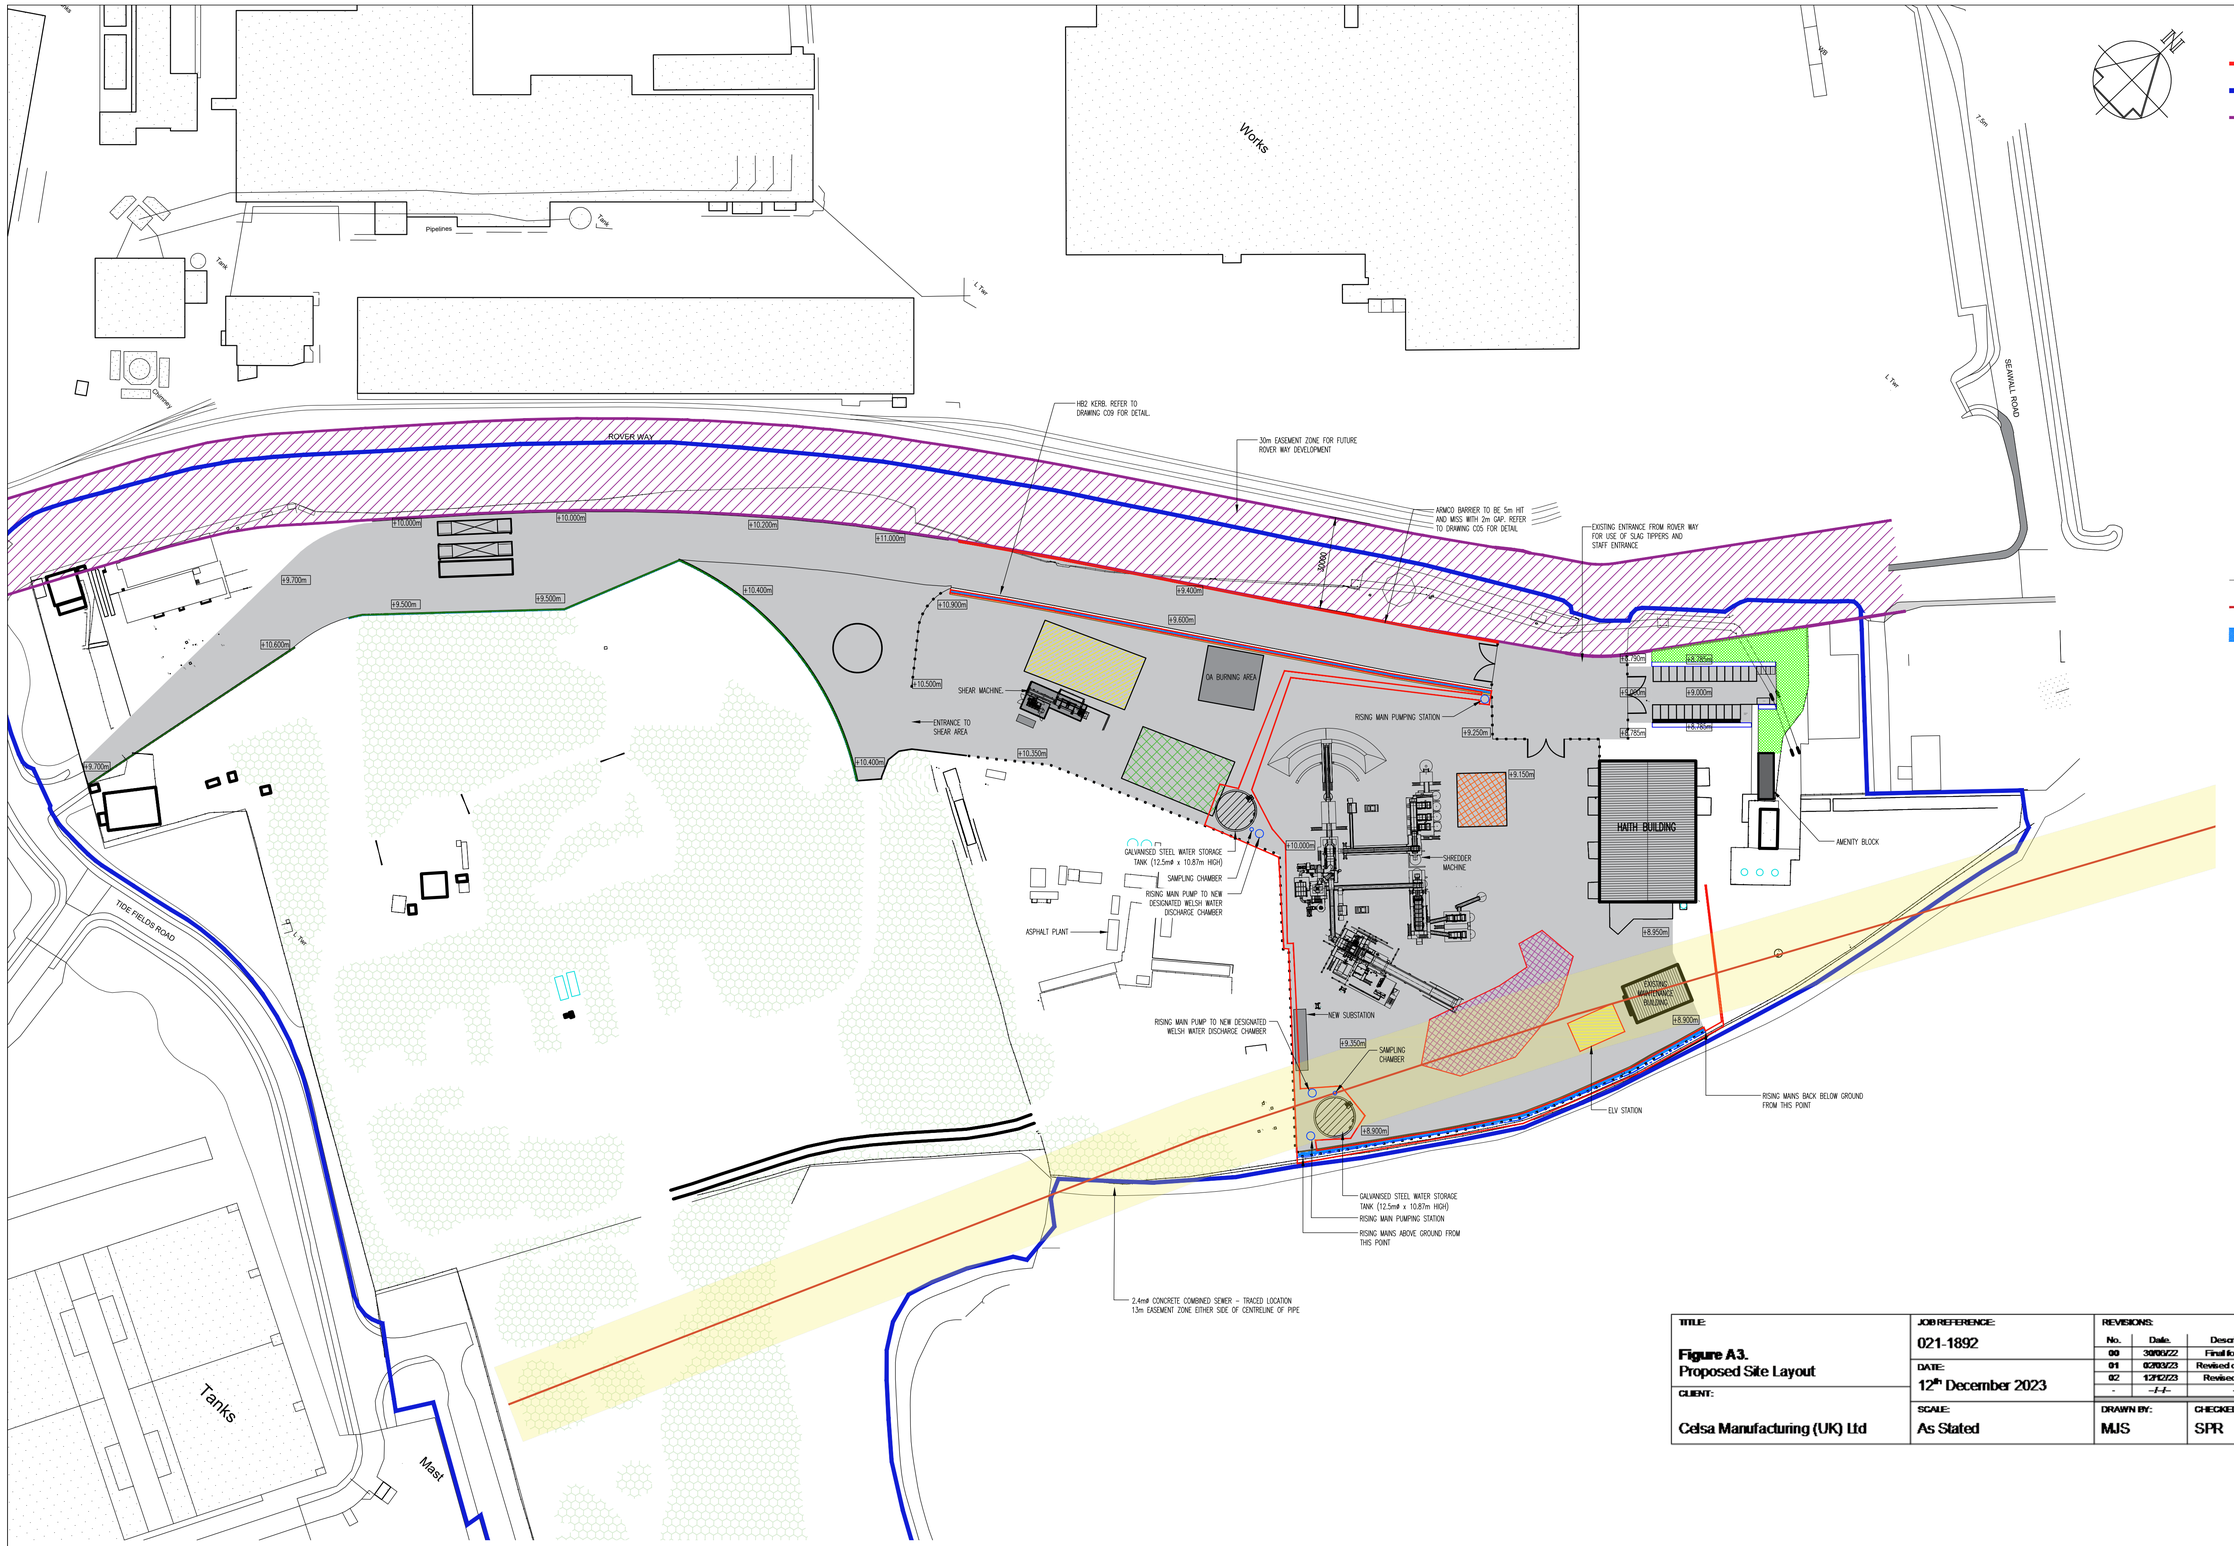

TITLE: **Figure A3. Proposed Site Layout**	**JOB REFERENCE:** 021-1892	**REVISIONS:**	
		No. / Date / Description	
		00 / 30/09/22 / Finall for report	
		01 / 02/03/23 / Revised due to CC	
	DATE: 12th December 2023	02 / 12/12/23 / Revised - NRW	
		- / --/--/-- / -	
CLIENT: Celsa Manufacturing (UK) Ltd	**SCALE:** As Stated	**DRAWN BY:** MJS	**CHECKED BY:** SPR

EAME Earth & Marine Environmental Consultants

Job No: 23.105 | Drawing No: C03 | Rev: /
scales: 1:1000 @ A1

No.	REVISION	by	date

No.	REVISION	by	date

NOTES
1 Do not scale from this drawing
2 All dimensions to be checked on site
3 'As built' drawings are prepared, in part, based upon information furnished by others. While this information is believed to be reliable, James & Nicholas LLP assume no responsibility for the accuracy of 'As built' drawings or for any errors or omissions that may have been incorporated into them as a result of incorrect information provided to us by others. Those relying on an 'As built' drawing are advised to obtain independent verification of its accuracy.

STAGE
PLANNING

REFER ALSO TO THE FOLLOWING:
Drawings:

Bending Schedules:

CLIENT
CELSA GROUP™ CELSA STEEL UK

james&nicholas
Grove House, Grove Place, Port Talbot SA13 1XA • Tel 01639 885431 • Fax 01639 891687
admin@jamesandnicholas.com • www.jamesandnicholas.com
James & Nicholas Limited Liability Partnership. Registered in the UK No. OC303071

COPYRIGHT ©

Job title
DRAINAGE TO PROCESSING AREA, SHREDDER PROJECT, SCRAP HANDLING FACILITY, MINERAL SITE, TREMORFA, CELSA

Drawing title
PROPOSED SITE PLAN

	by	date
drawn	R.P	29.11.23
checked	K.J	29.11.23
approved	K.J.T	29.11.23

Job No: 23.105 | Drawing No: C03 | Rev: /
scales: 1:1000 @ A1