



SILENT VALLEY HYDRO
PROBLEMS AUG. 123
ELEVATION PRQ. 01
INTAKE WEIR

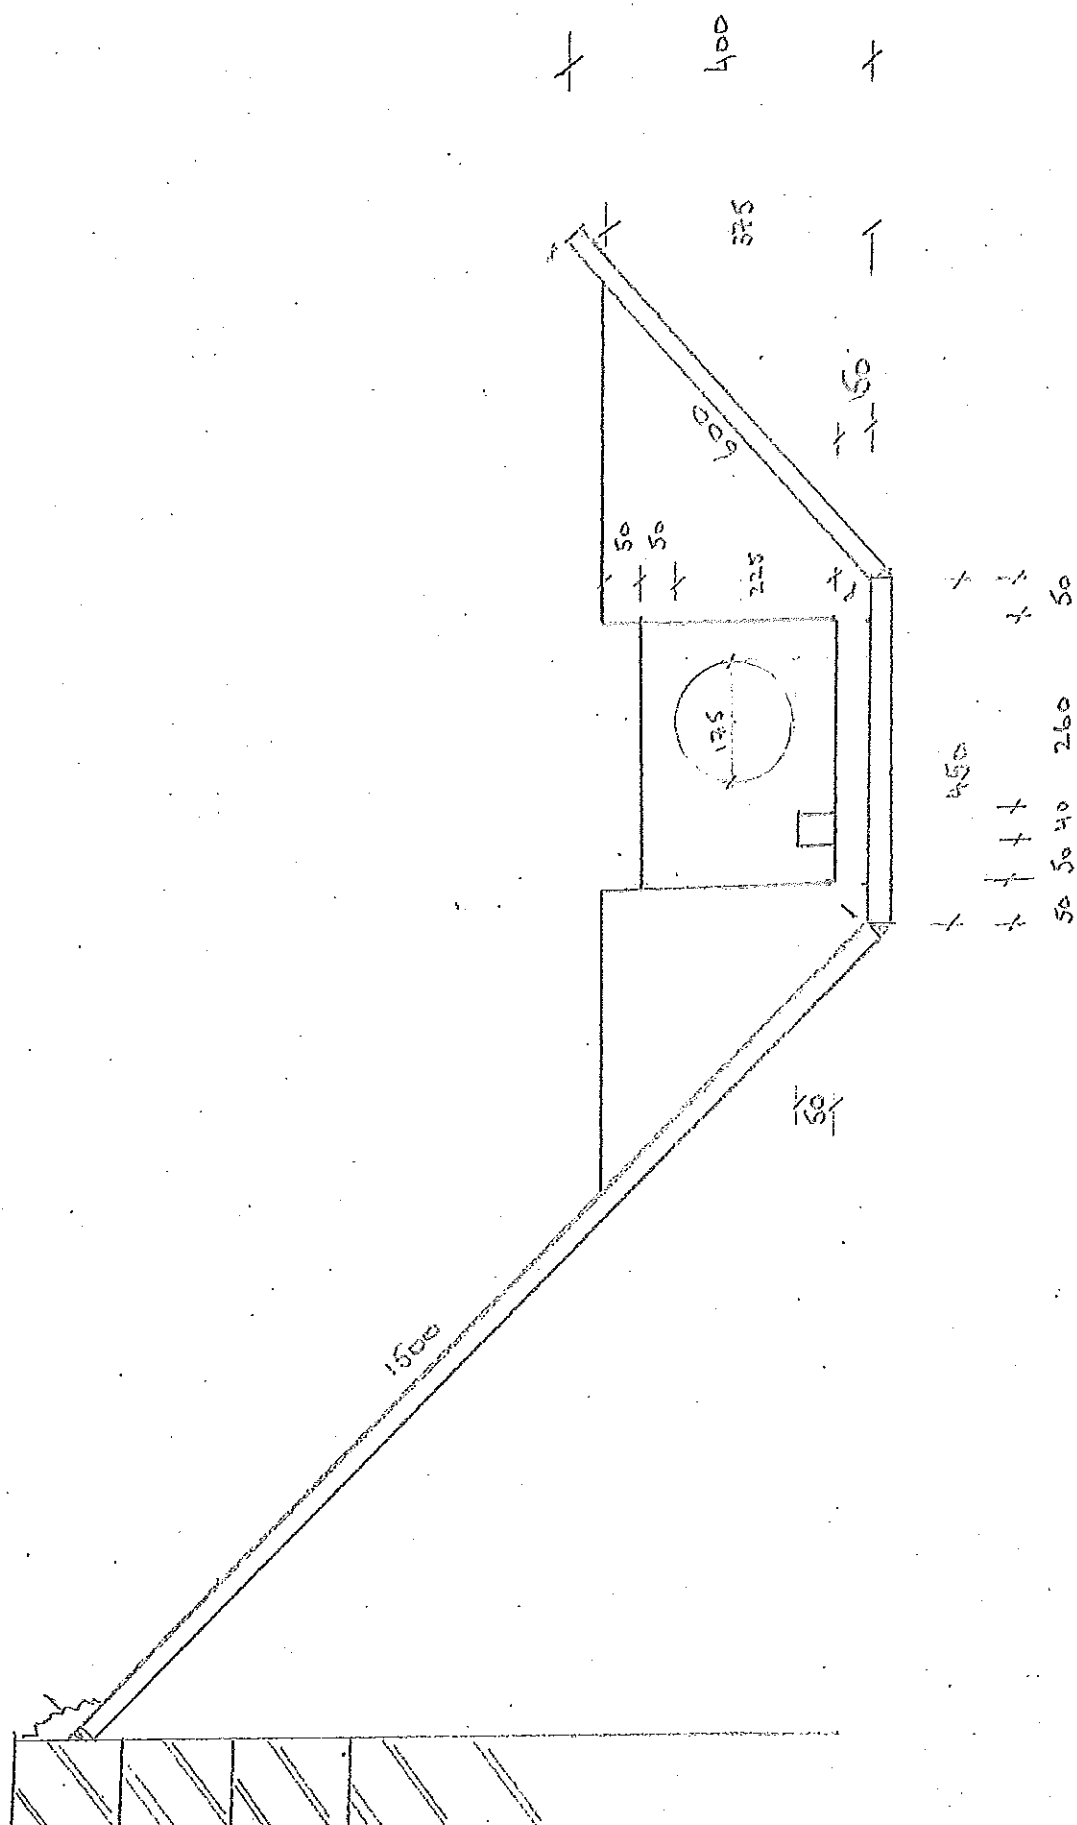

SILENT VALLEY HYD
 PROBLAEN AUG 123
 PLAN DRG. 01
 INTAKE WEIR

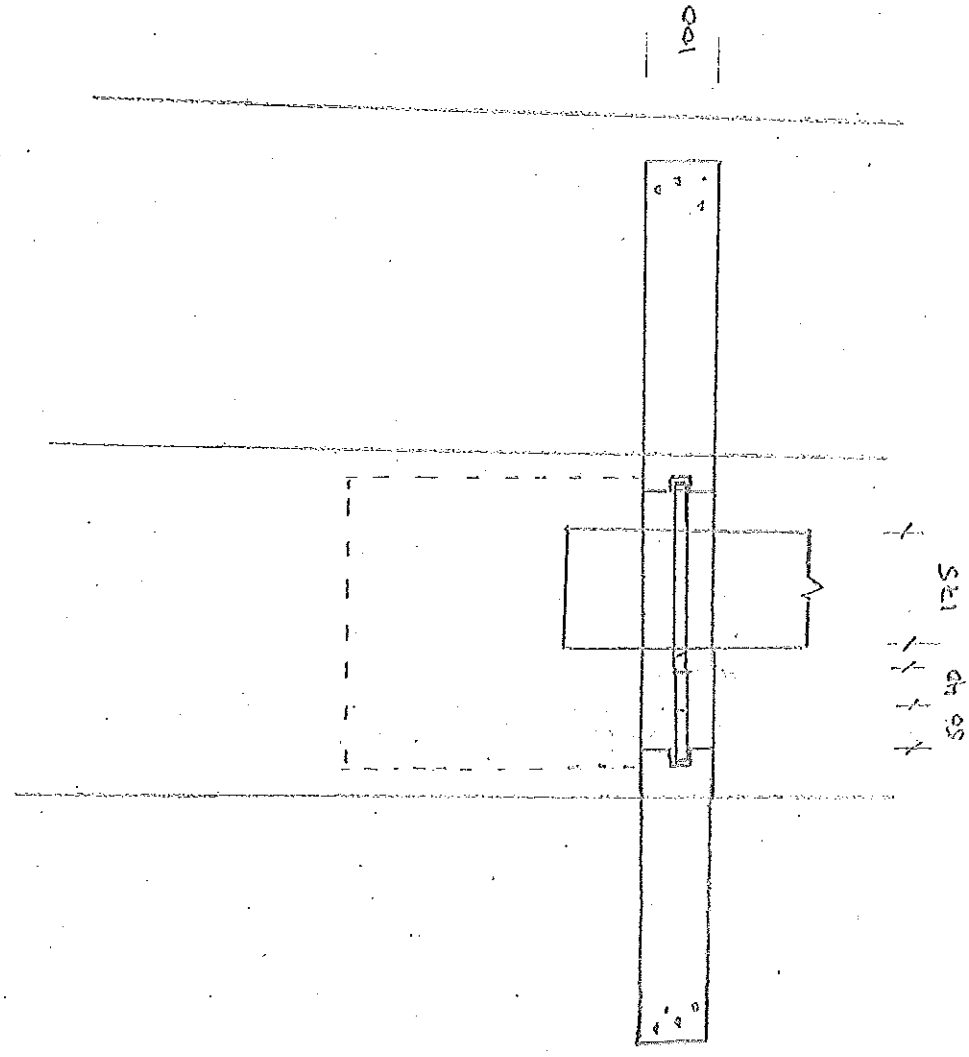

Scale 1:10