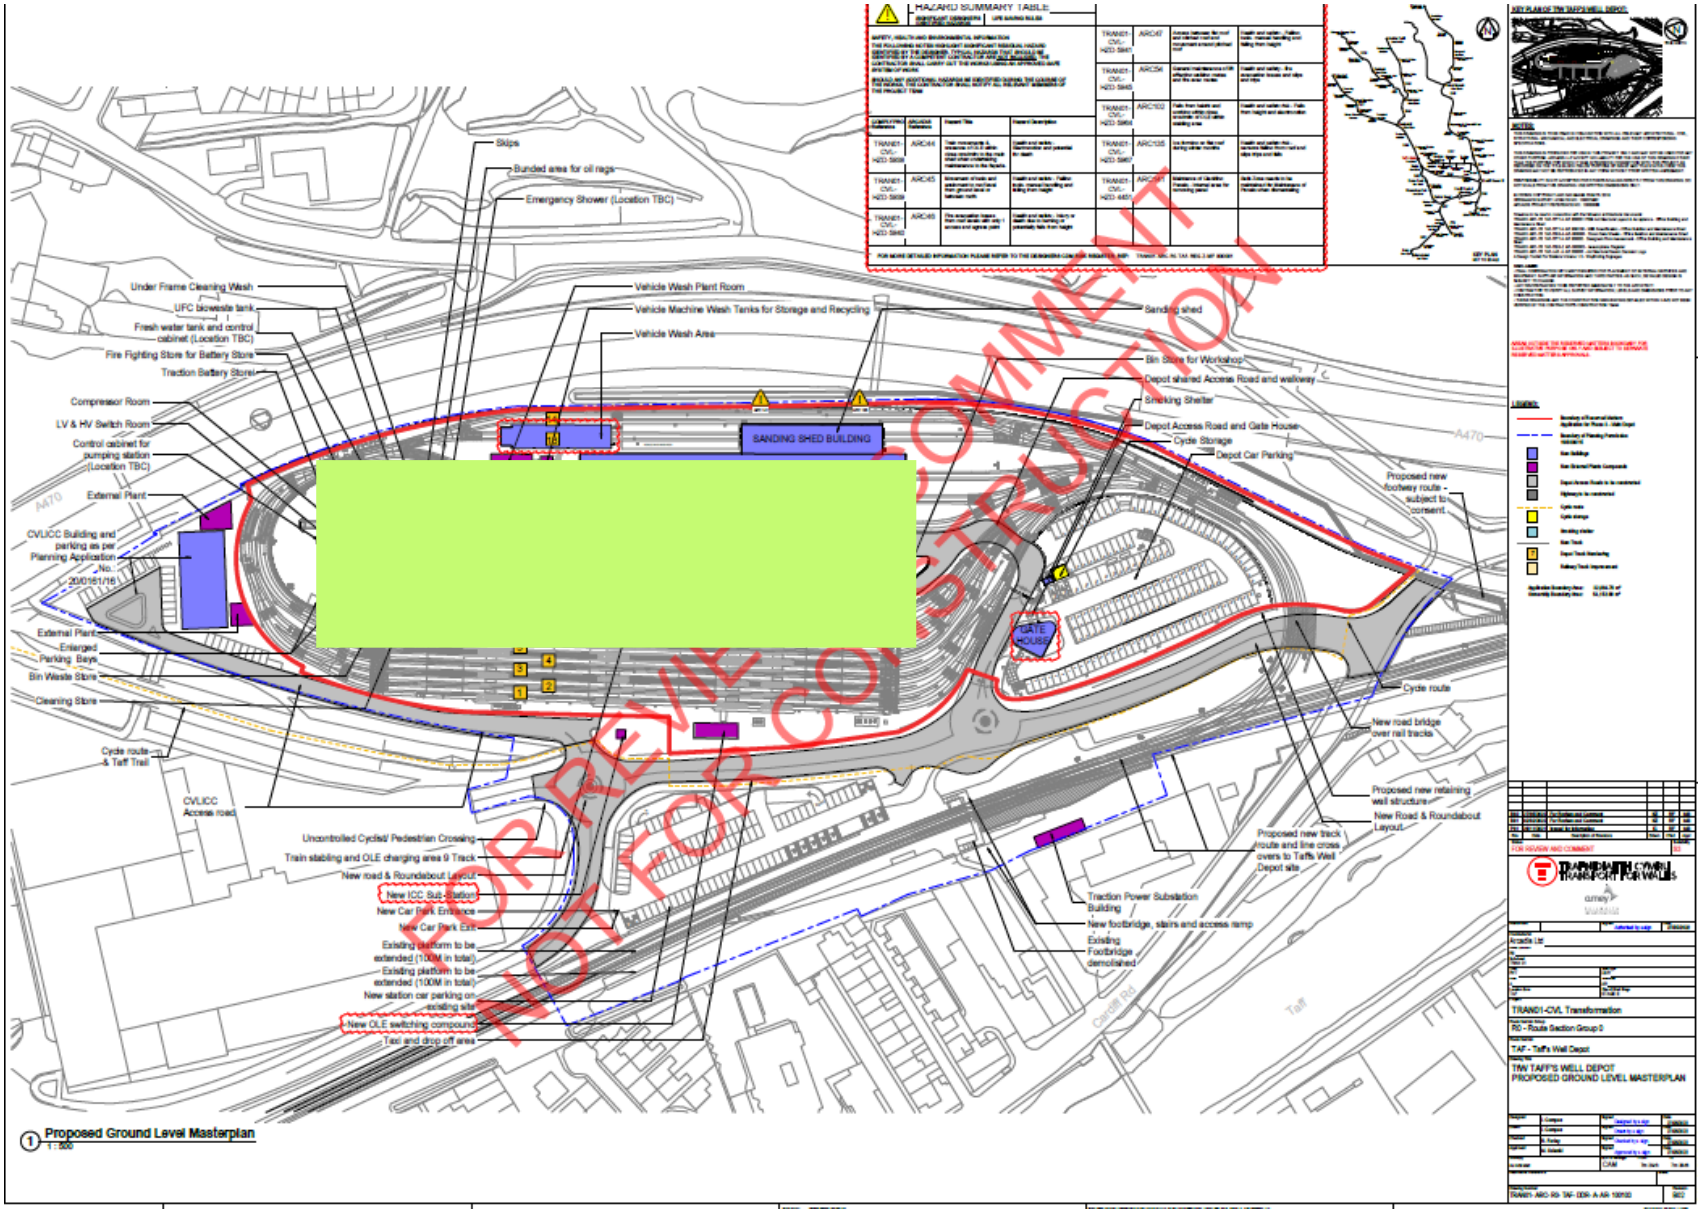
Abstraction Location
Red Boundary of Site
SANDING SHED BUILDING
GATE HOUSE
Under Frame Cleaning Wash
UFC blowaste tank
Fresh water tank and control cabinet (Location TBC)
Fire Fighting Store for Battery Store
Traction Battery Store
Compressor Room
LV & HV Switch Room
Control cabinet for pumping station (Location TBC)
External Plant
CVLICC Building and parking as per Planning Application No. 20/0161/16
External Plant Enlarged
Parking Bays
Bin Waste Store
Cleaning Store
Cycle route & Taff Trail
CVLICC Access road
Skips
Bunded area for oil rags
Emergency Shower (Location TBC)
Vehicle Wash Plant Room
Vehicle Machine Wash Tanks for Storage and Recycling
Vehicle Wash Area
Sanding shed
Bin Store for Workshop
Depot shared Access Road and walkway
Smoking Shelter
Depot Access Road and Gate House
Cycle Storage
Depot Car Parking
Proposed new footway route - subject to consent
Cycle route
New road bridge over rail tracks
Proposed new retaining wall structure
New Road & Roundabout Layout
Proposed new track route and line cross overs to Taffs Well Depot site
Traction Power Substation Building
New footbridge, stairs and access ramp
Existing Footbridge demolished
Uncontrolled Cyclist/ Pedestrian Crossing
Train stabling and OLE charging area 9 Track
New road & Roundabout Layout
New ICC Sub-Station
New Car Park Entrance
New Car Park Exit
Existing platform to be extended (100M in total)
Existing platform to be extended (100M in total)
New station car parking on existing site
New OLE switching compound
Taxi and drop off area
Cardiff Rd
Taff
A470
HAZARD SUMMARY TABLE:
FOR REVIEW AND COMMENT
NOT FOR CONSTRUCTION
1 Proposed Ground Level Masterplan
1 : 500
TRANSPORT FOR WALES
TRANSPORT FOR WALES
TRANSPORT FOR WALES