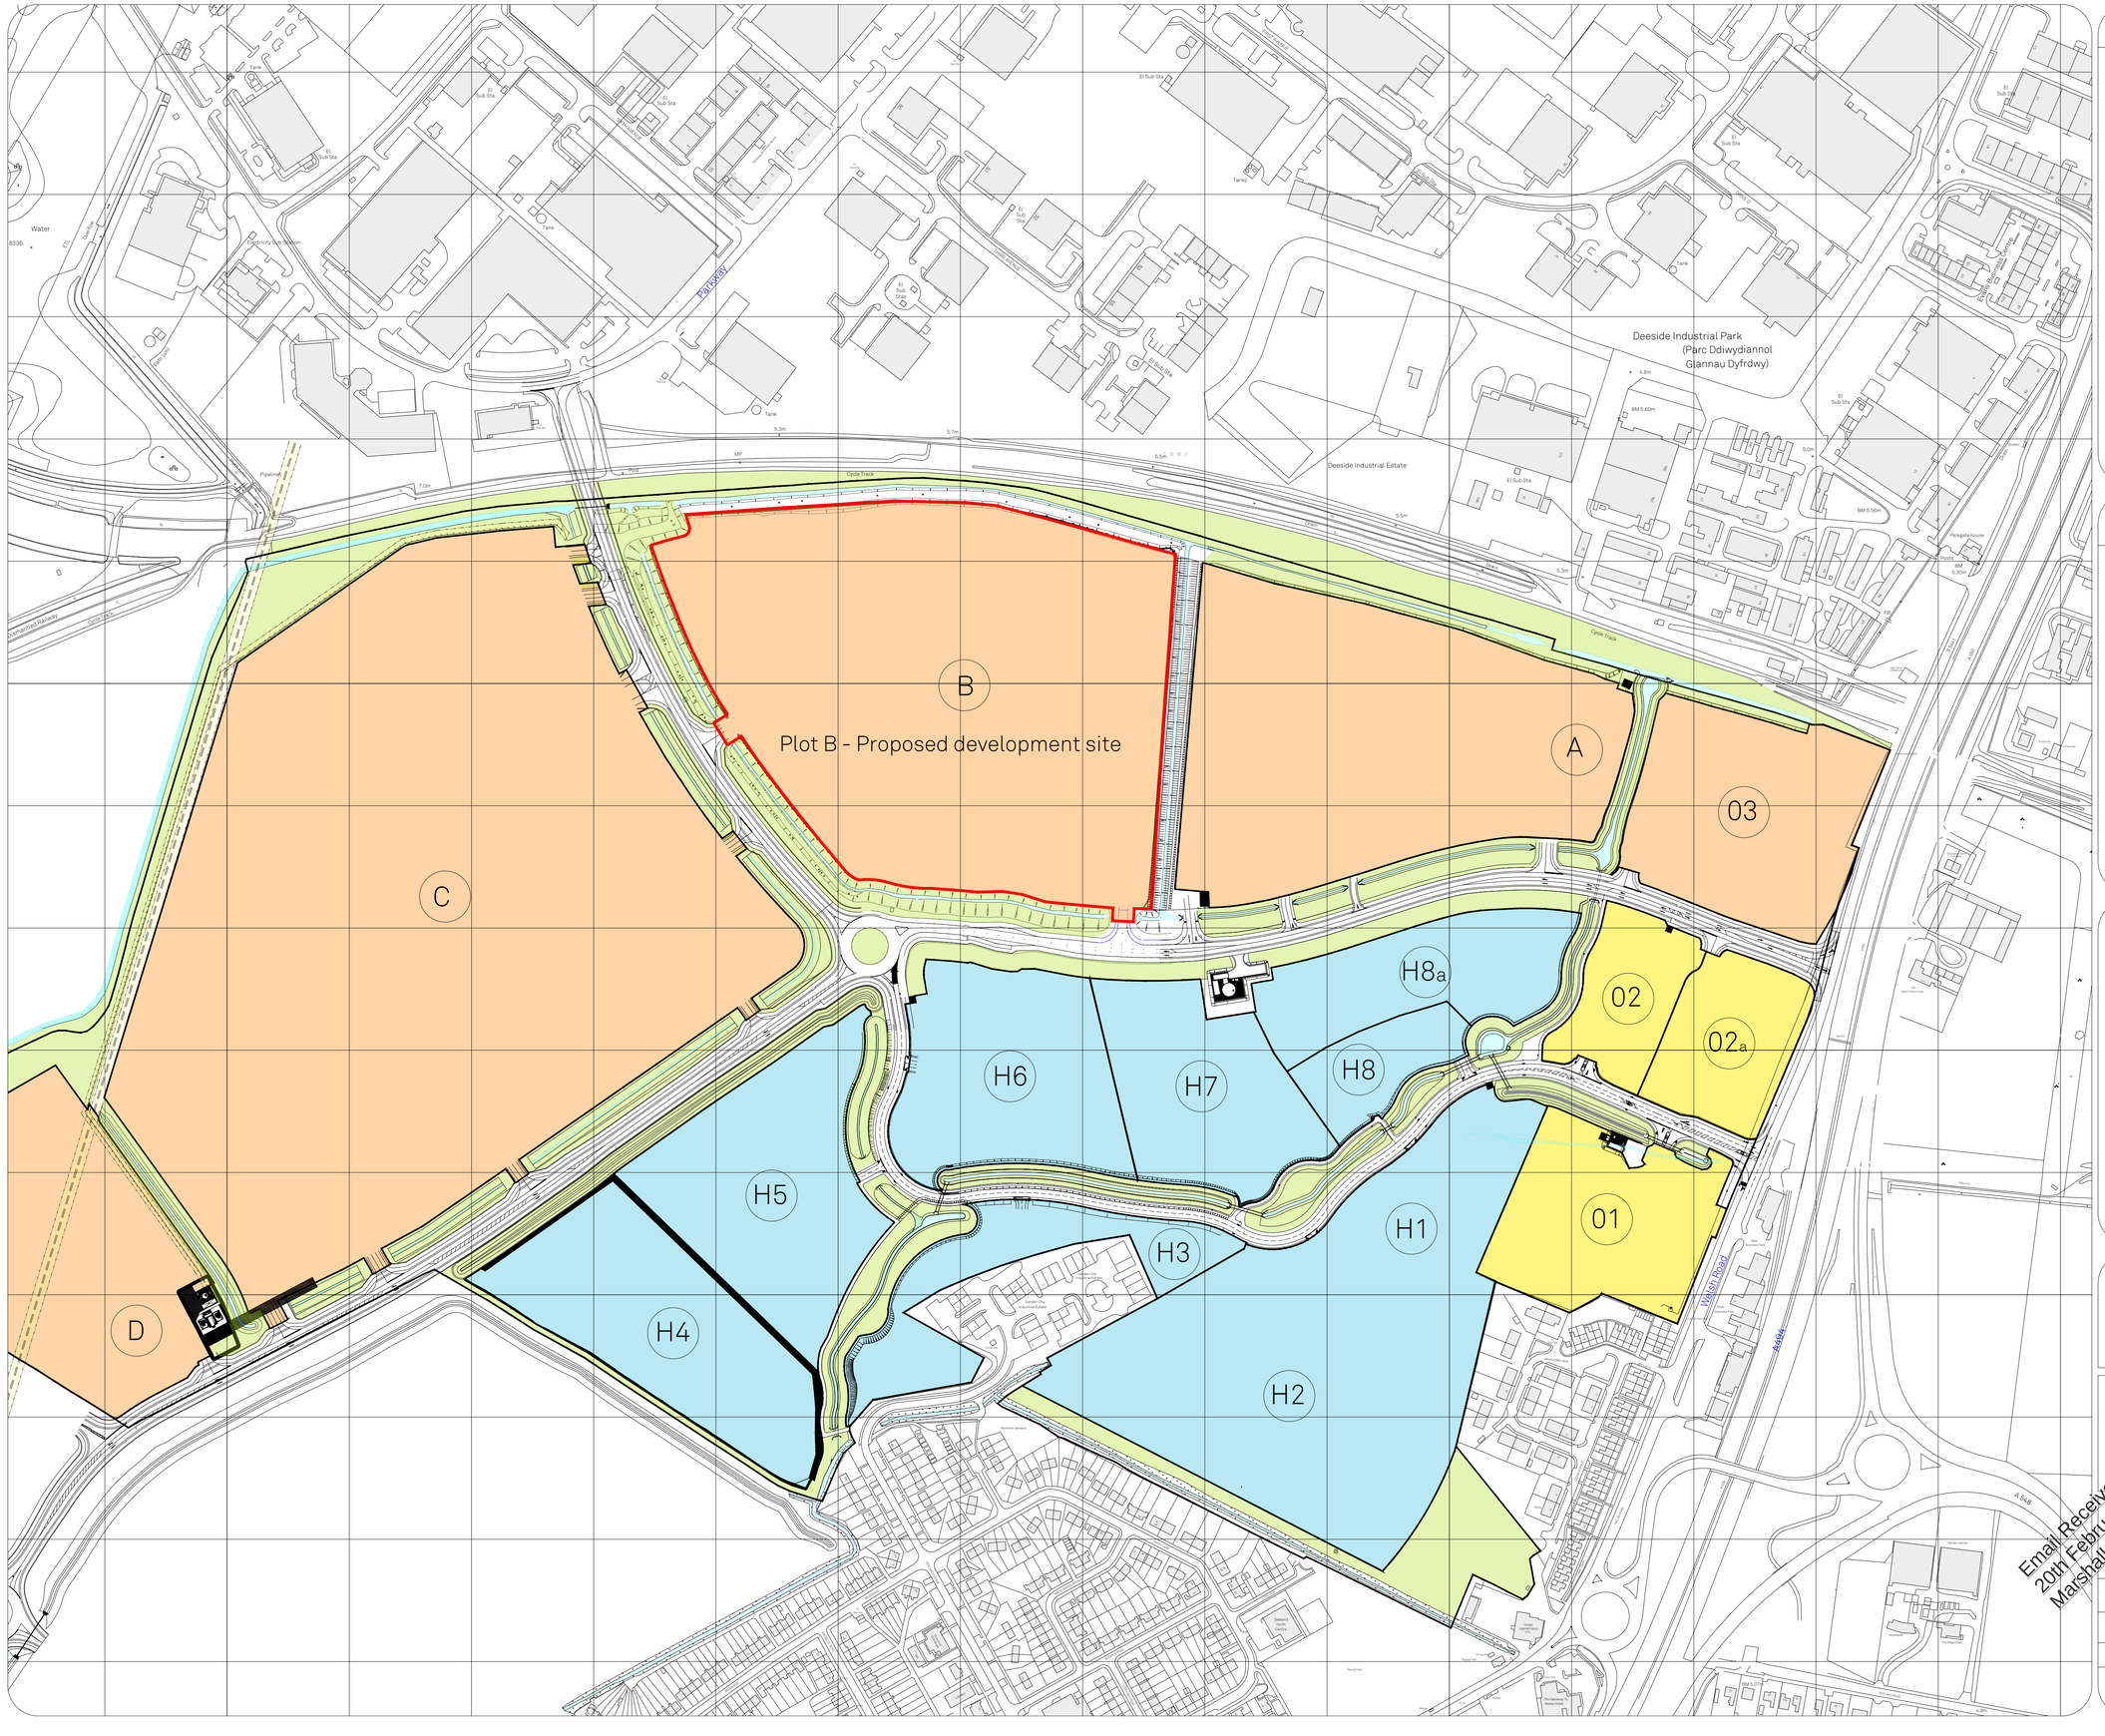

COPYRIGHT RESERVED

Notes

N

S

Revisions

Rev	Date	Description

BUILDING MANAGEMENT SERVICES LTD

Huddersfield Road
Elland, West Yorkshire
HX5 9BW
TELEPHONE : ELLAND (01422) 371616
FAX No : (01422) 376717
email : mail@bmselland.com

Building Management Services

Client

Commercial Development Projects Limited

Project

Proposed Warehouse Development
Plot B
Deeside

Title

Location plan

Drawn: ndj	Date: Aug 22
Scale: 1: 2500 @ A1	
Status: Tender	
Drawing No.: M3125-00	Revision: