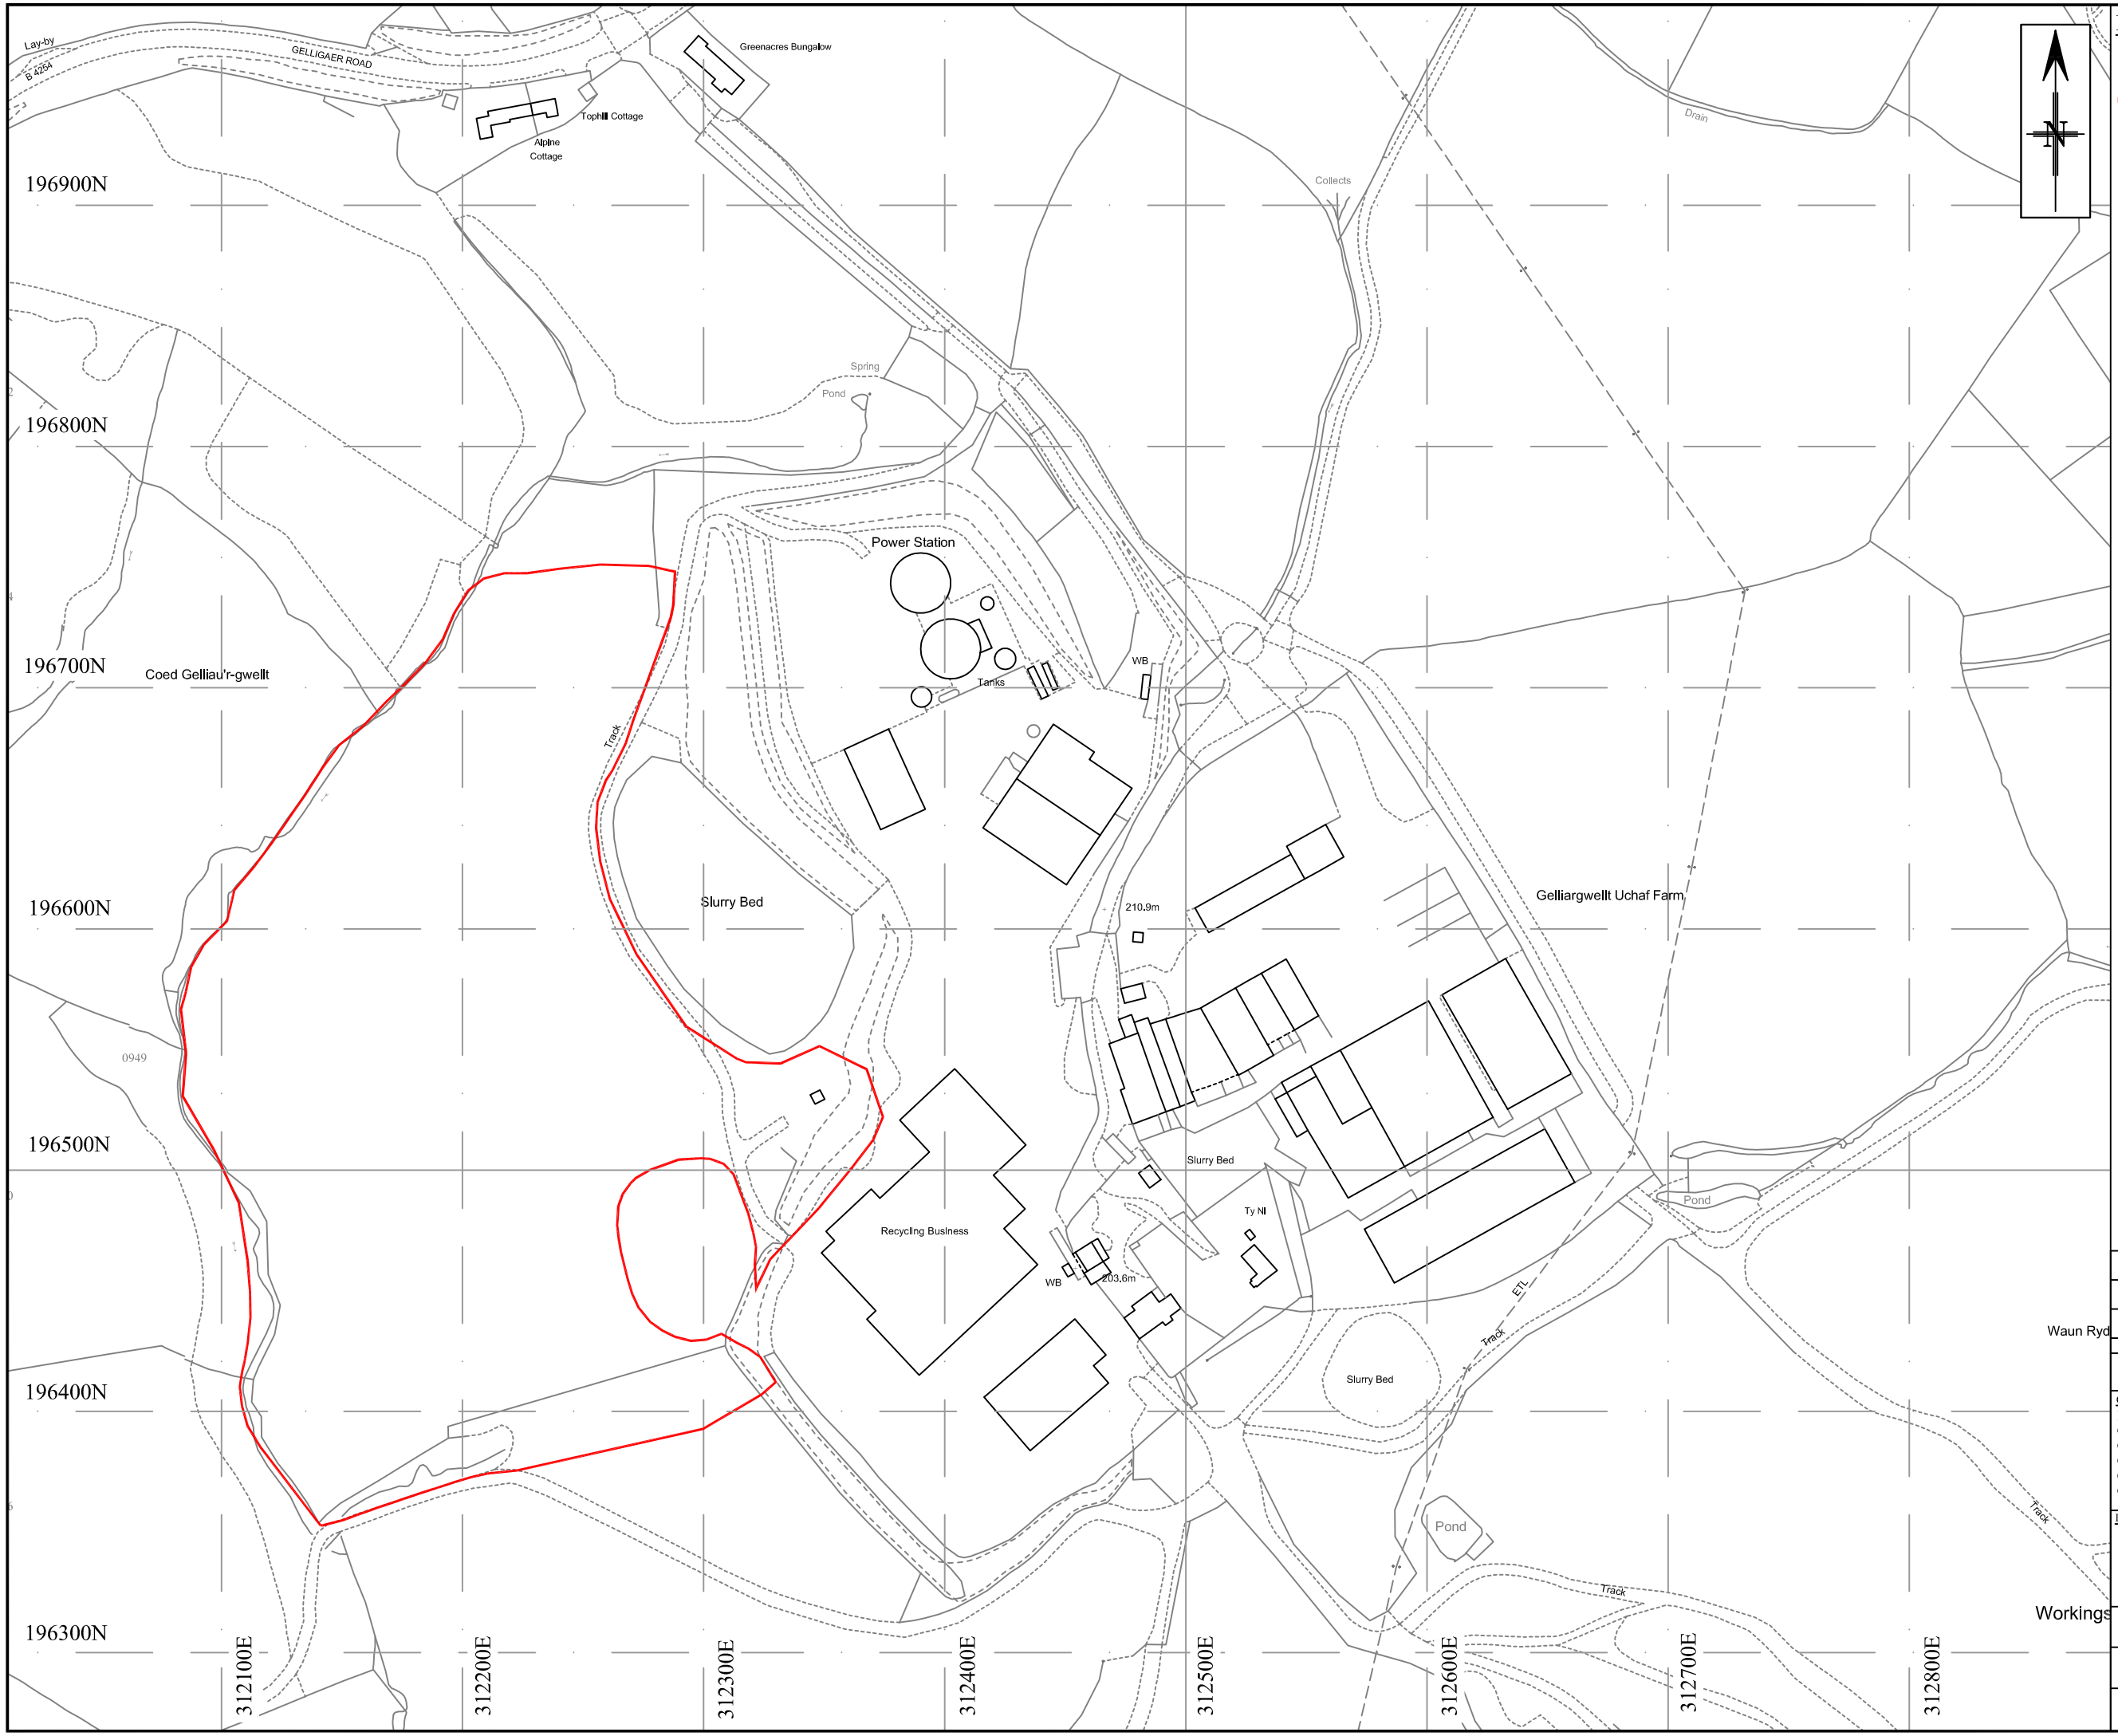

KEY

Extent of Works

Based upon the Ordnance Survey map with the permission of The Controller of Her Majesty's Stationery Office © Crown copyright.
Licencee JPCE Ltd. (100052313)

REV'N	DATE	AMENDMENT

J P C E Limited

CLIENT
BRYN RECYCLING Ltd
GELLIARGWELLT FARM
GELLIGAER ROAD
GELLIGAER
CAERPHILLY
CF82 8PY

JOHN PERKINS
CONSULTING ENGINEER
Bronhaul,
Abernant Road
Aberdare CF44 0PY
Tel 07889 644649
e-mail jpce@hotmail.co.uk

DRAWING TITLE & SCHEME

PROPOSED ADDITIONAL RECYCLATE SEPARATION FACILITY & ASSOCIATED INFRASTRUCTURE AT GELLIARGWELLT FARM, NELSON

Site location plan

Drawing Number	Drawn By :
BRL-MRFYD-2023-003	J PERKINS
Date : JULY 2023 / Scale 1:2,500@A3	Checked :