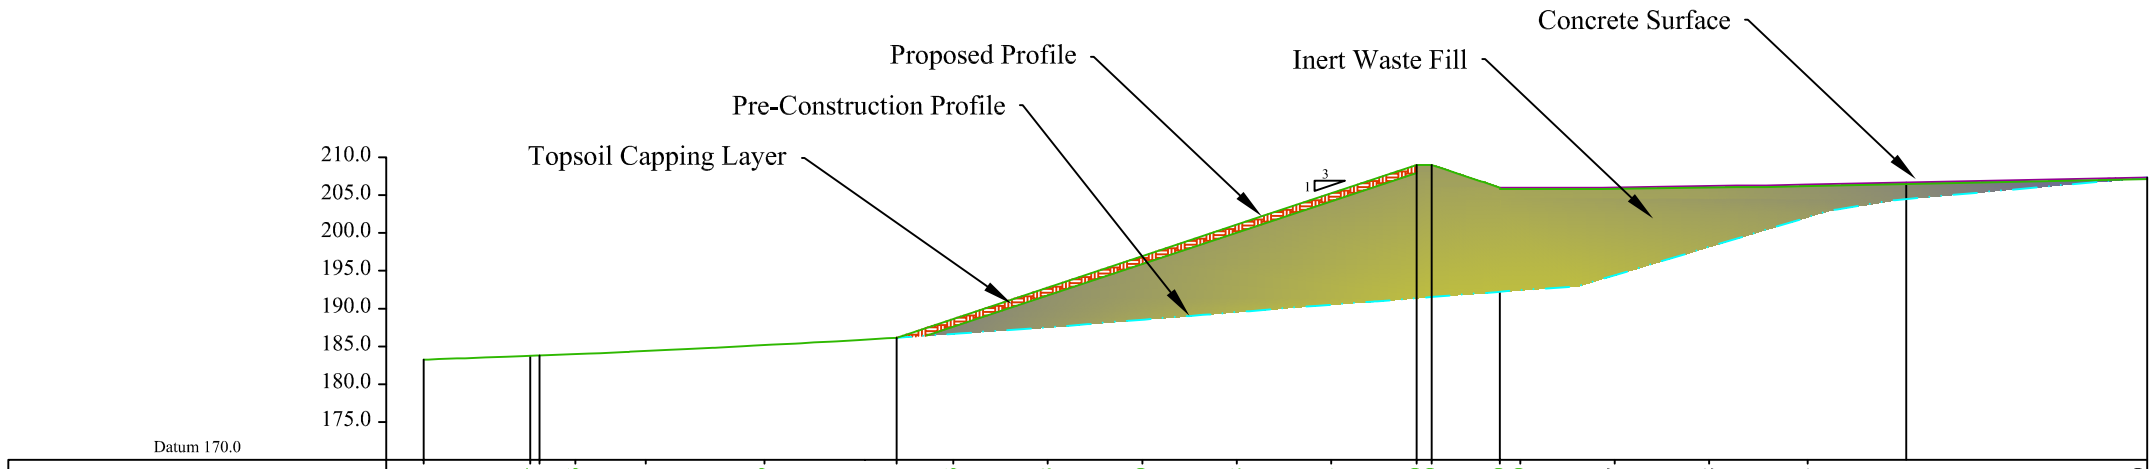

Final Profile	183.251	183.754	183.801	182.776	180.681	183.099	186.151	188.646	192.798	196.950	201.102	205.253	209.000	209.000	206.000	206.000	206.027	206.222	206.403	206.671	207.330
Original Ground Levels	183.251	183.754	183.801				186.151	186.650	187.509	188.524	189.522	190.502	191.469		192.437		194.404	198.163	202.080	204.482	207.33
Survey 1 offsets	4.919	19.034	20.255	25.000	34.323	50.000	67.489	75.000	87.500	100.000	112.500	125.000	136.280	138.280	147.312	150.000	162.500	175.000	188.025	201.051	232.938
Regular offsets	0.000			25.000		50.000		75.000		100.000		125.000			150.000			175.000		200.000		225.000

KEY

REV'N	DATE	AMENDMENT

J P C E Limited

CLIENT
BRYN RECYCLING Ltd
GELLIARGWELLT FARM
GELLIGAER ROAD
GELLIGAER
CAERPHILLY
CF82 8PY

JOHN PERKINS
CONSULTING ENGINEER
Bronhaul,
Abernant Road
Aberdare CF44 0PY
Tel 07889 644649
e-mail jpce@hotmail.co.uk

DRAWING TITLE & SCHEME

PROPOSED ADDITIONAL RECYCLATE SEPARATION FACILITY & ASSOCIATED INFRASTRUCTURE AT GELLIARGWELLT FARM, NELSON

TYPICAL CROSS SECTION THROUGH FILL AREA

Drawing Number		Drawn By :
BRL-MRFYD-2023-015		J PERKINS
Date : JULY 2023	Scale 1:1000 @ A3	Checked :