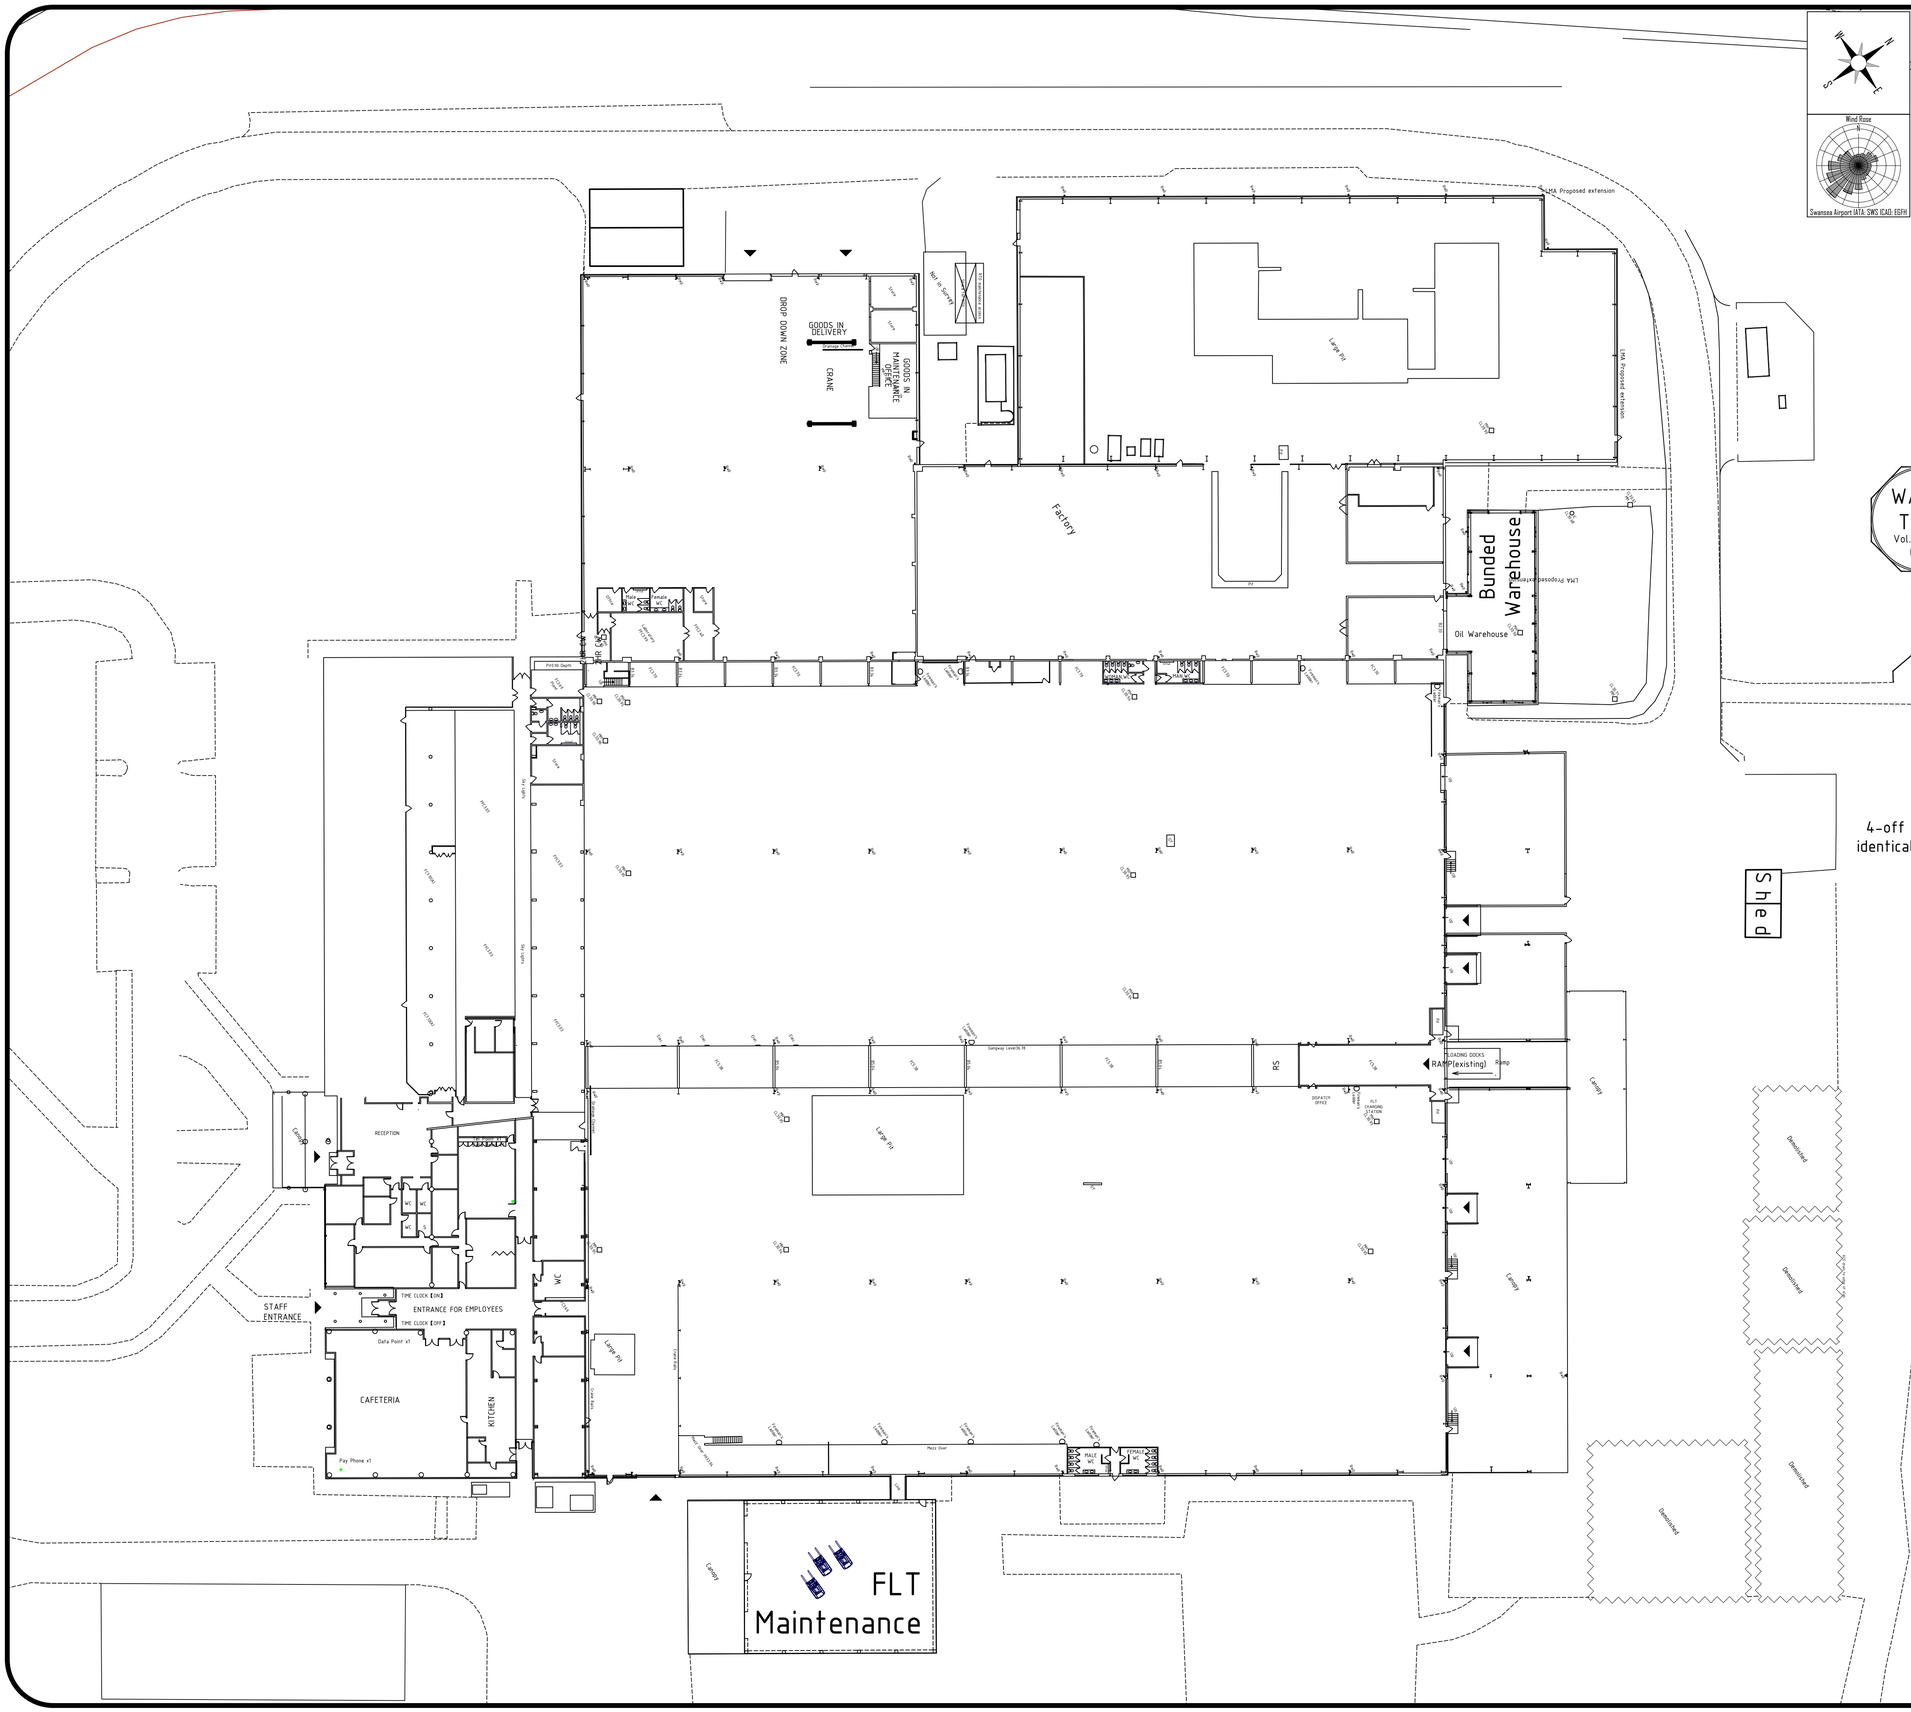

General Notes

KEY

10 0 10 20 30 40

Metres

Reproduced from Ordnance Survey VectorMap Local data © Crown copyright 2024. All rights reserved. Licence number 0100031673

No.	Revision/Issue	Date
A	4 Buildings demolished for extra storage	Sept. 2024

360 ENVIRONMENTAL

CADlike innovation. by design.

jayplas
TM of J & A Young (Leicester) Ltd

Drawing Title, Project Name and Address

INTERNAL PLANT LAYOUT (ACTUAL)

EA Permit Application

J. and A. Young (Leicester) Limited

Heol Y Mynydd, Gorseinon

Swansea SA4 4NY

Project: EA Permit Application	Drg No: SWA-DWG-EP-07
Date: May 2024	Sheet 1 of 2
Scale: 1 : 400 @ A1	REV. A