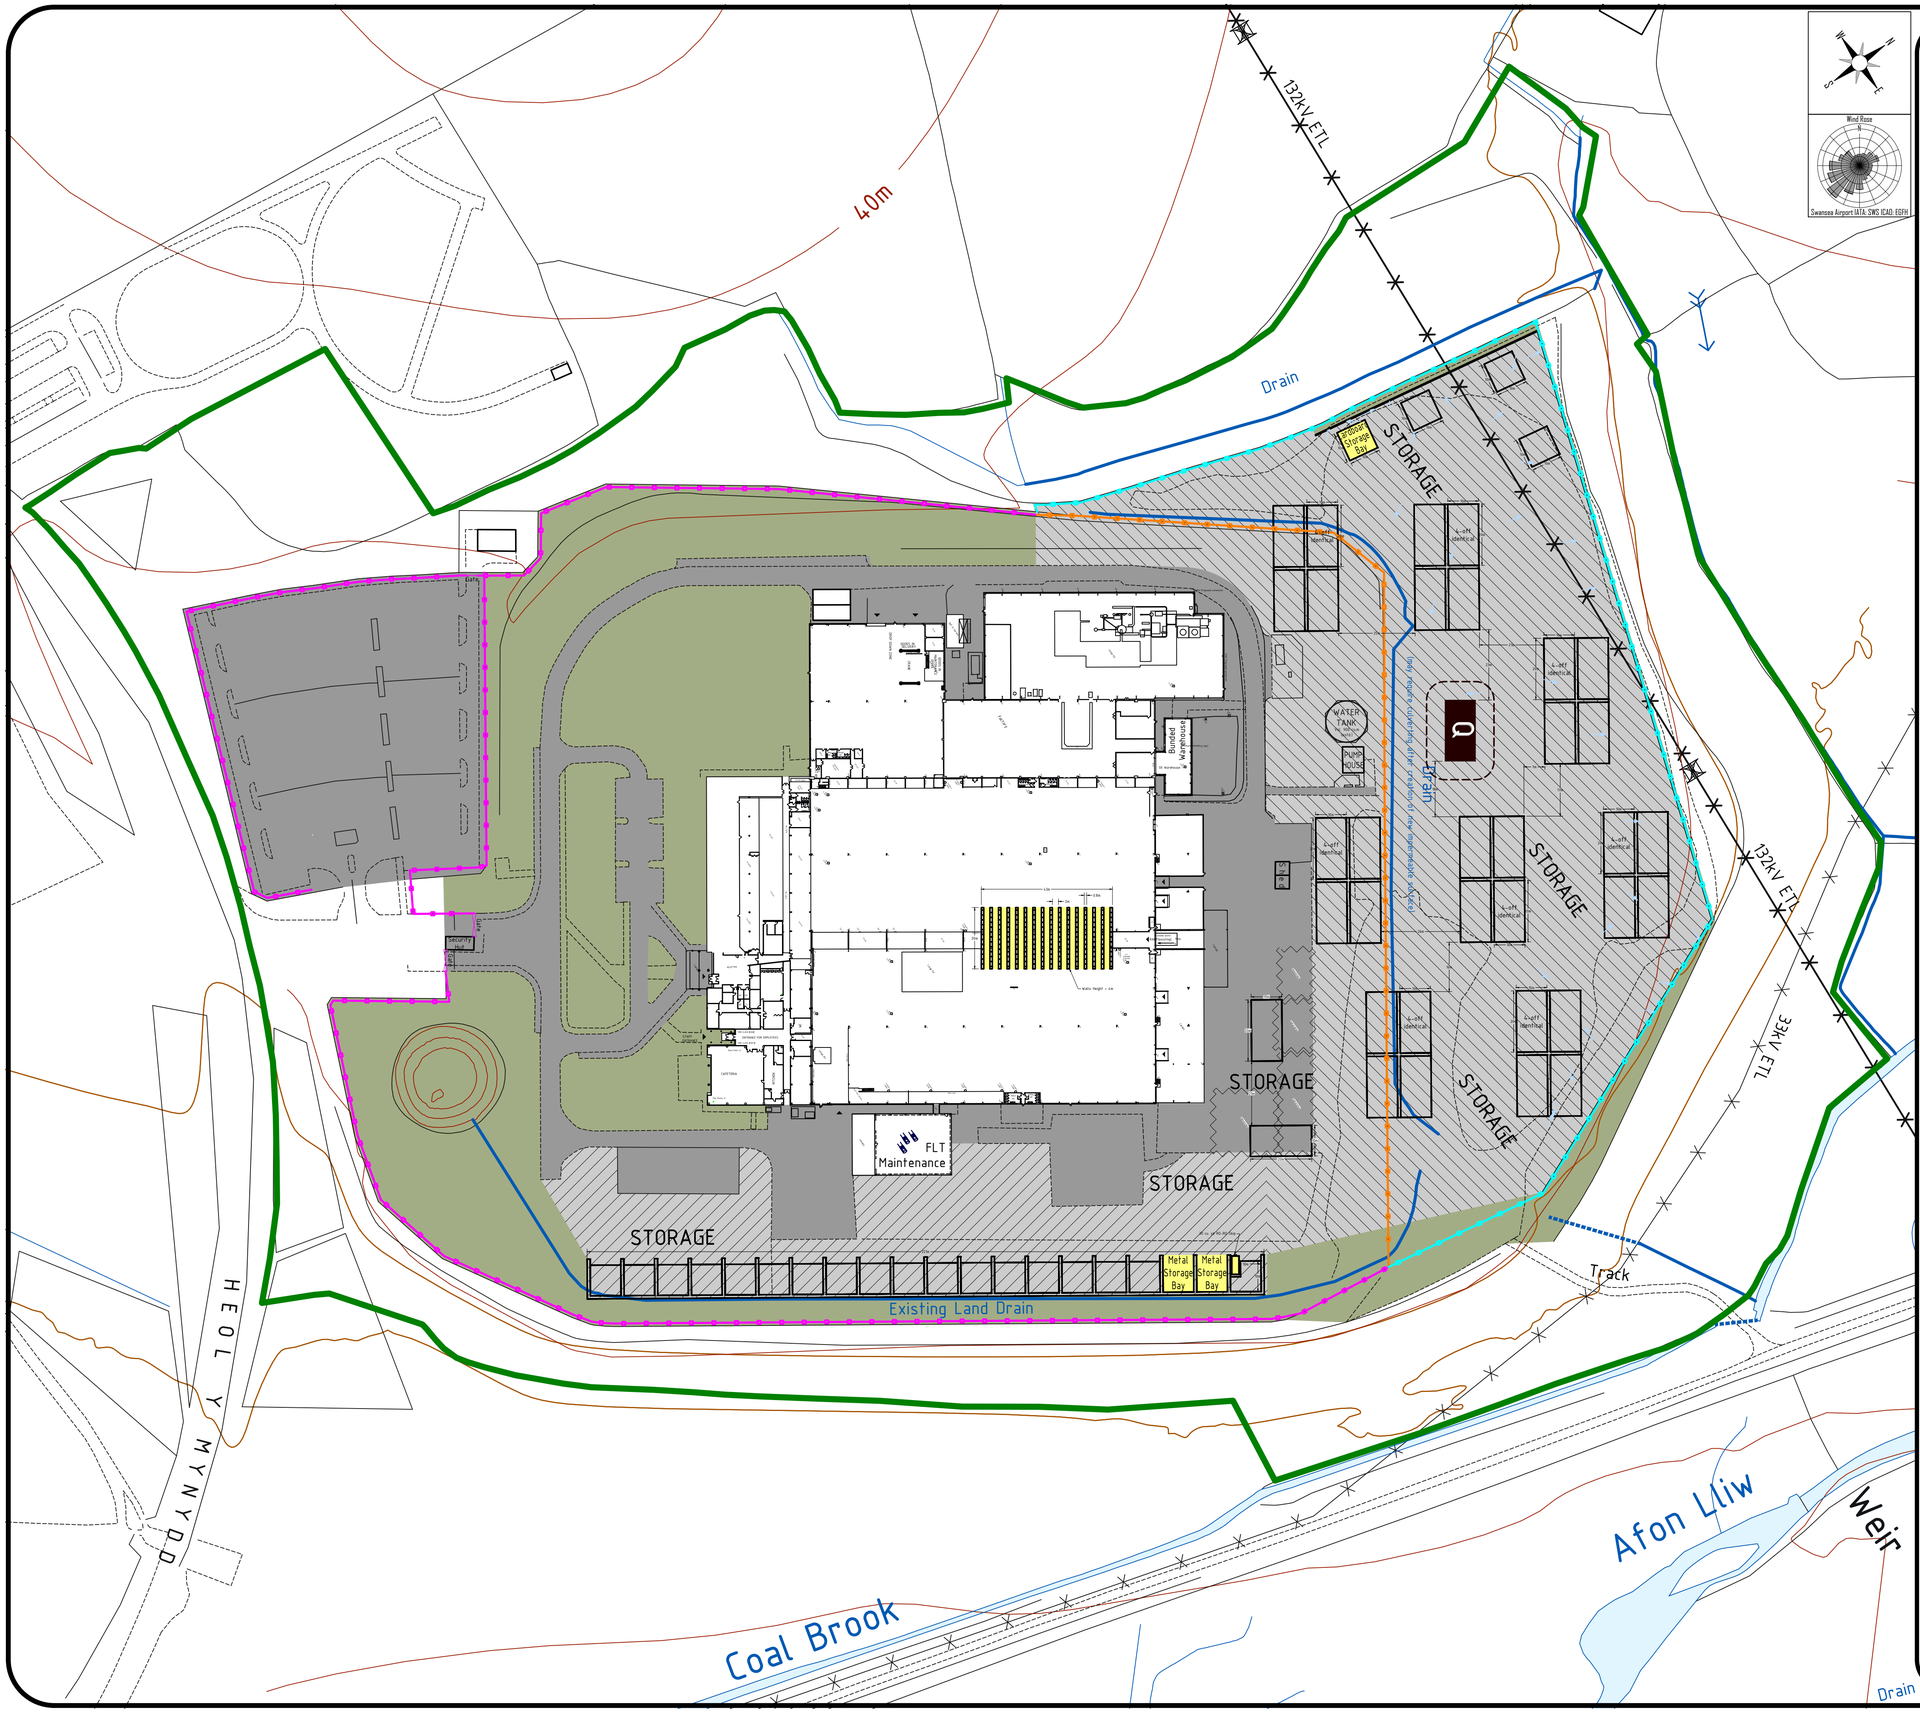

General Notes

KEY

- Permit Boundary (& Site Ownership Boundary)
- Landscaped Areas
- Existing Hardstanding Areas
- Proposed New Impermeable Surfacing (MAIN AREA)
- Proposed New Impermeable Surfacing (SIDE AREA)
- Buildings Internals
- Named Functional Bays & Bunkers
- Existing Fence (to be retained)
- Existing Fence (to be removed)
- New Paladin Fence
- Q Quarantine Area & 6 metre offset

20 0 20 40 60 80 100
Metres

Reproduced from Ordnance Survey VectorMap Local data © Crown copyright 2024. All rights reserved. Licence number 0100031673

No.	Revision/Issue	Date
B	Named functional bays and added bunkers	Nov. 2024
A	4 Buildings demolished for extra storage	Sept. 2024

360 ENVIRONMENTAL

CADlike innovation. by design.

jayplas
TM of J & A Young (Leicester) Ltd

Drawing Title, Project Name and Address

WASTE STORAGE PLAN

EA Permit Application

J. and A. Young (Leicester) Limited

Heol Y Mynydd, Gorseinon

Swansea SA4 4NY

Project: EA Permit Application	Drg No: SWA-DWG-EP-05
Date: May 2024	REV. B
Scale: 1 : 1,000 @ A1	