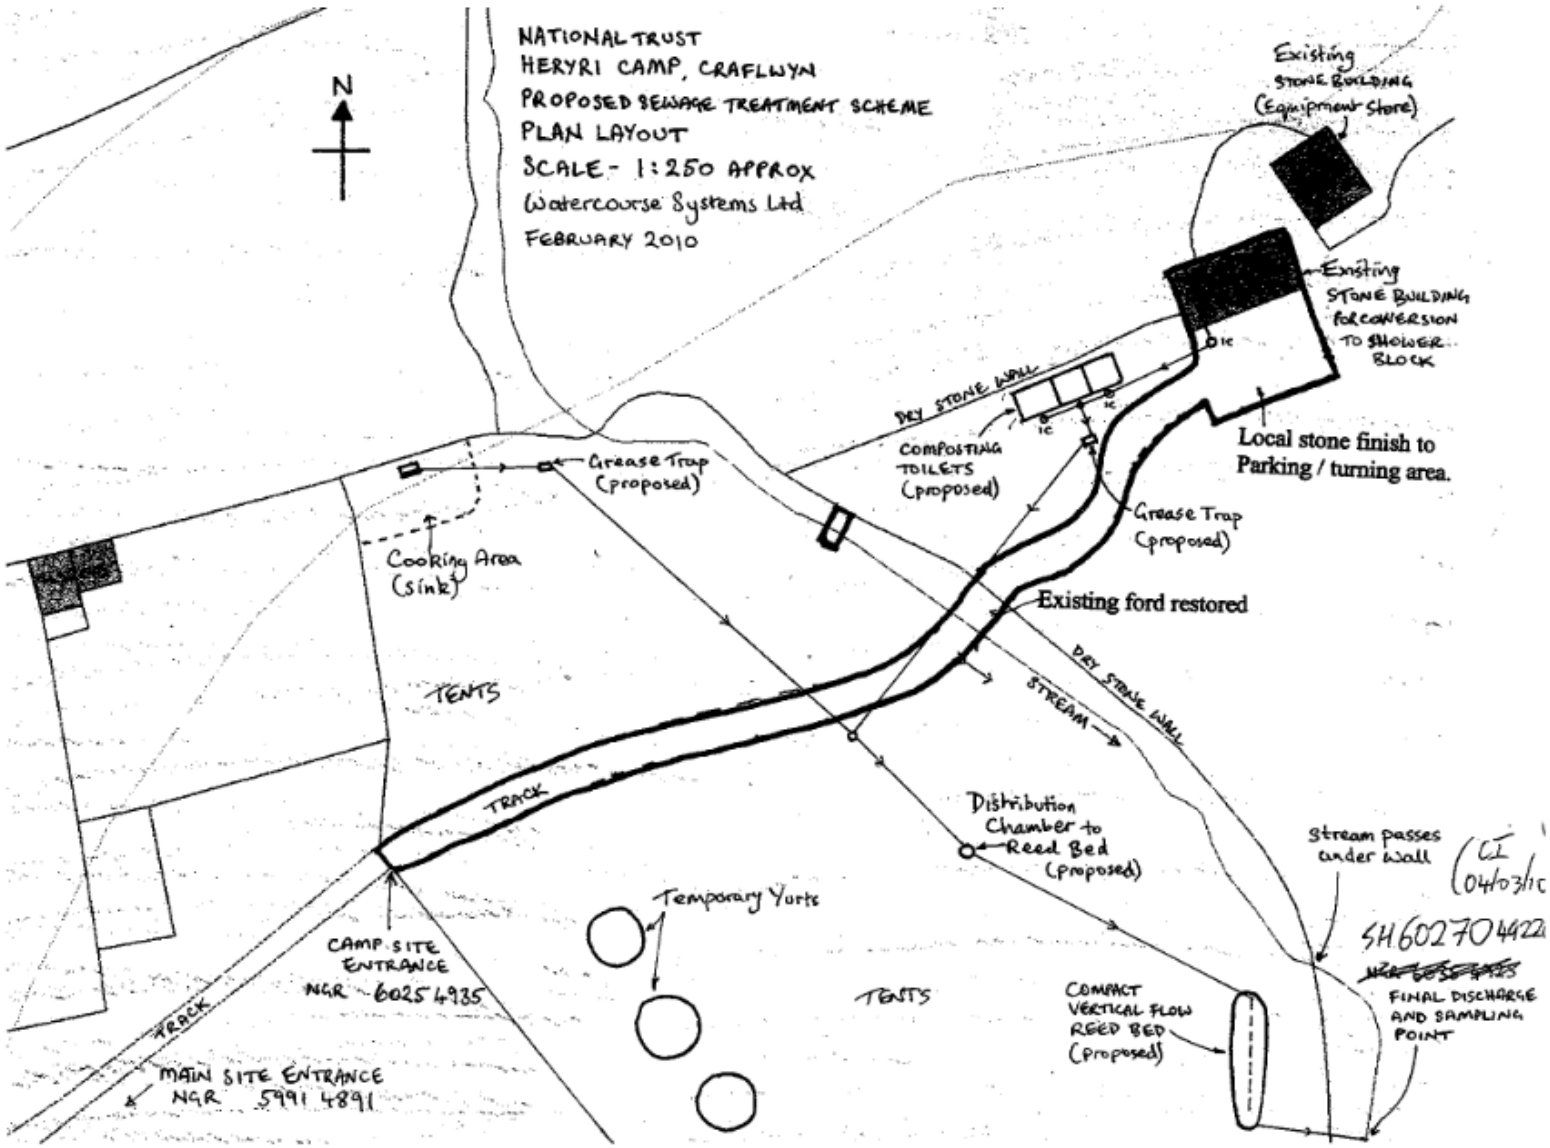
NATIONAL TRUST
HERYRI CAMP, CRAFLWYN
PROPOSED SEWAGE TREATMENT SCHEME
PLAN LAYOUT
SCALE - 1:250 APPROX
Watercourse Systems Ltd
FEBRUARY 2010
N
Existing STONE BUILDING (Equipment Store)
Existing STONE BUILDING FOR CONVERSION TO SHOWER BLOCK
DRY STONE WALL
COMPOSTING TOILETS (proposed)
Local stone finish to Parking / turning area.
Grease Trap (proposed)
Grease Trap (proposed)
Cooking Area (sink)
Existing ford restored
TENTS
DRY STONE WALL
STREAM
TRACK
Distribution Chamber to Reed Bed (proposed)
Stream passes under wall
Temporary Yurts
CAMP SITE ENTRANCE NGR 6025 4935
TENTS
COMPACT VERTICAL FLOW REED BED (proposed)
FINAL DISCHARGE AND SAMPLING POINT
TRACK
MAIN SITE ENTRANCE NGR 5991 4891