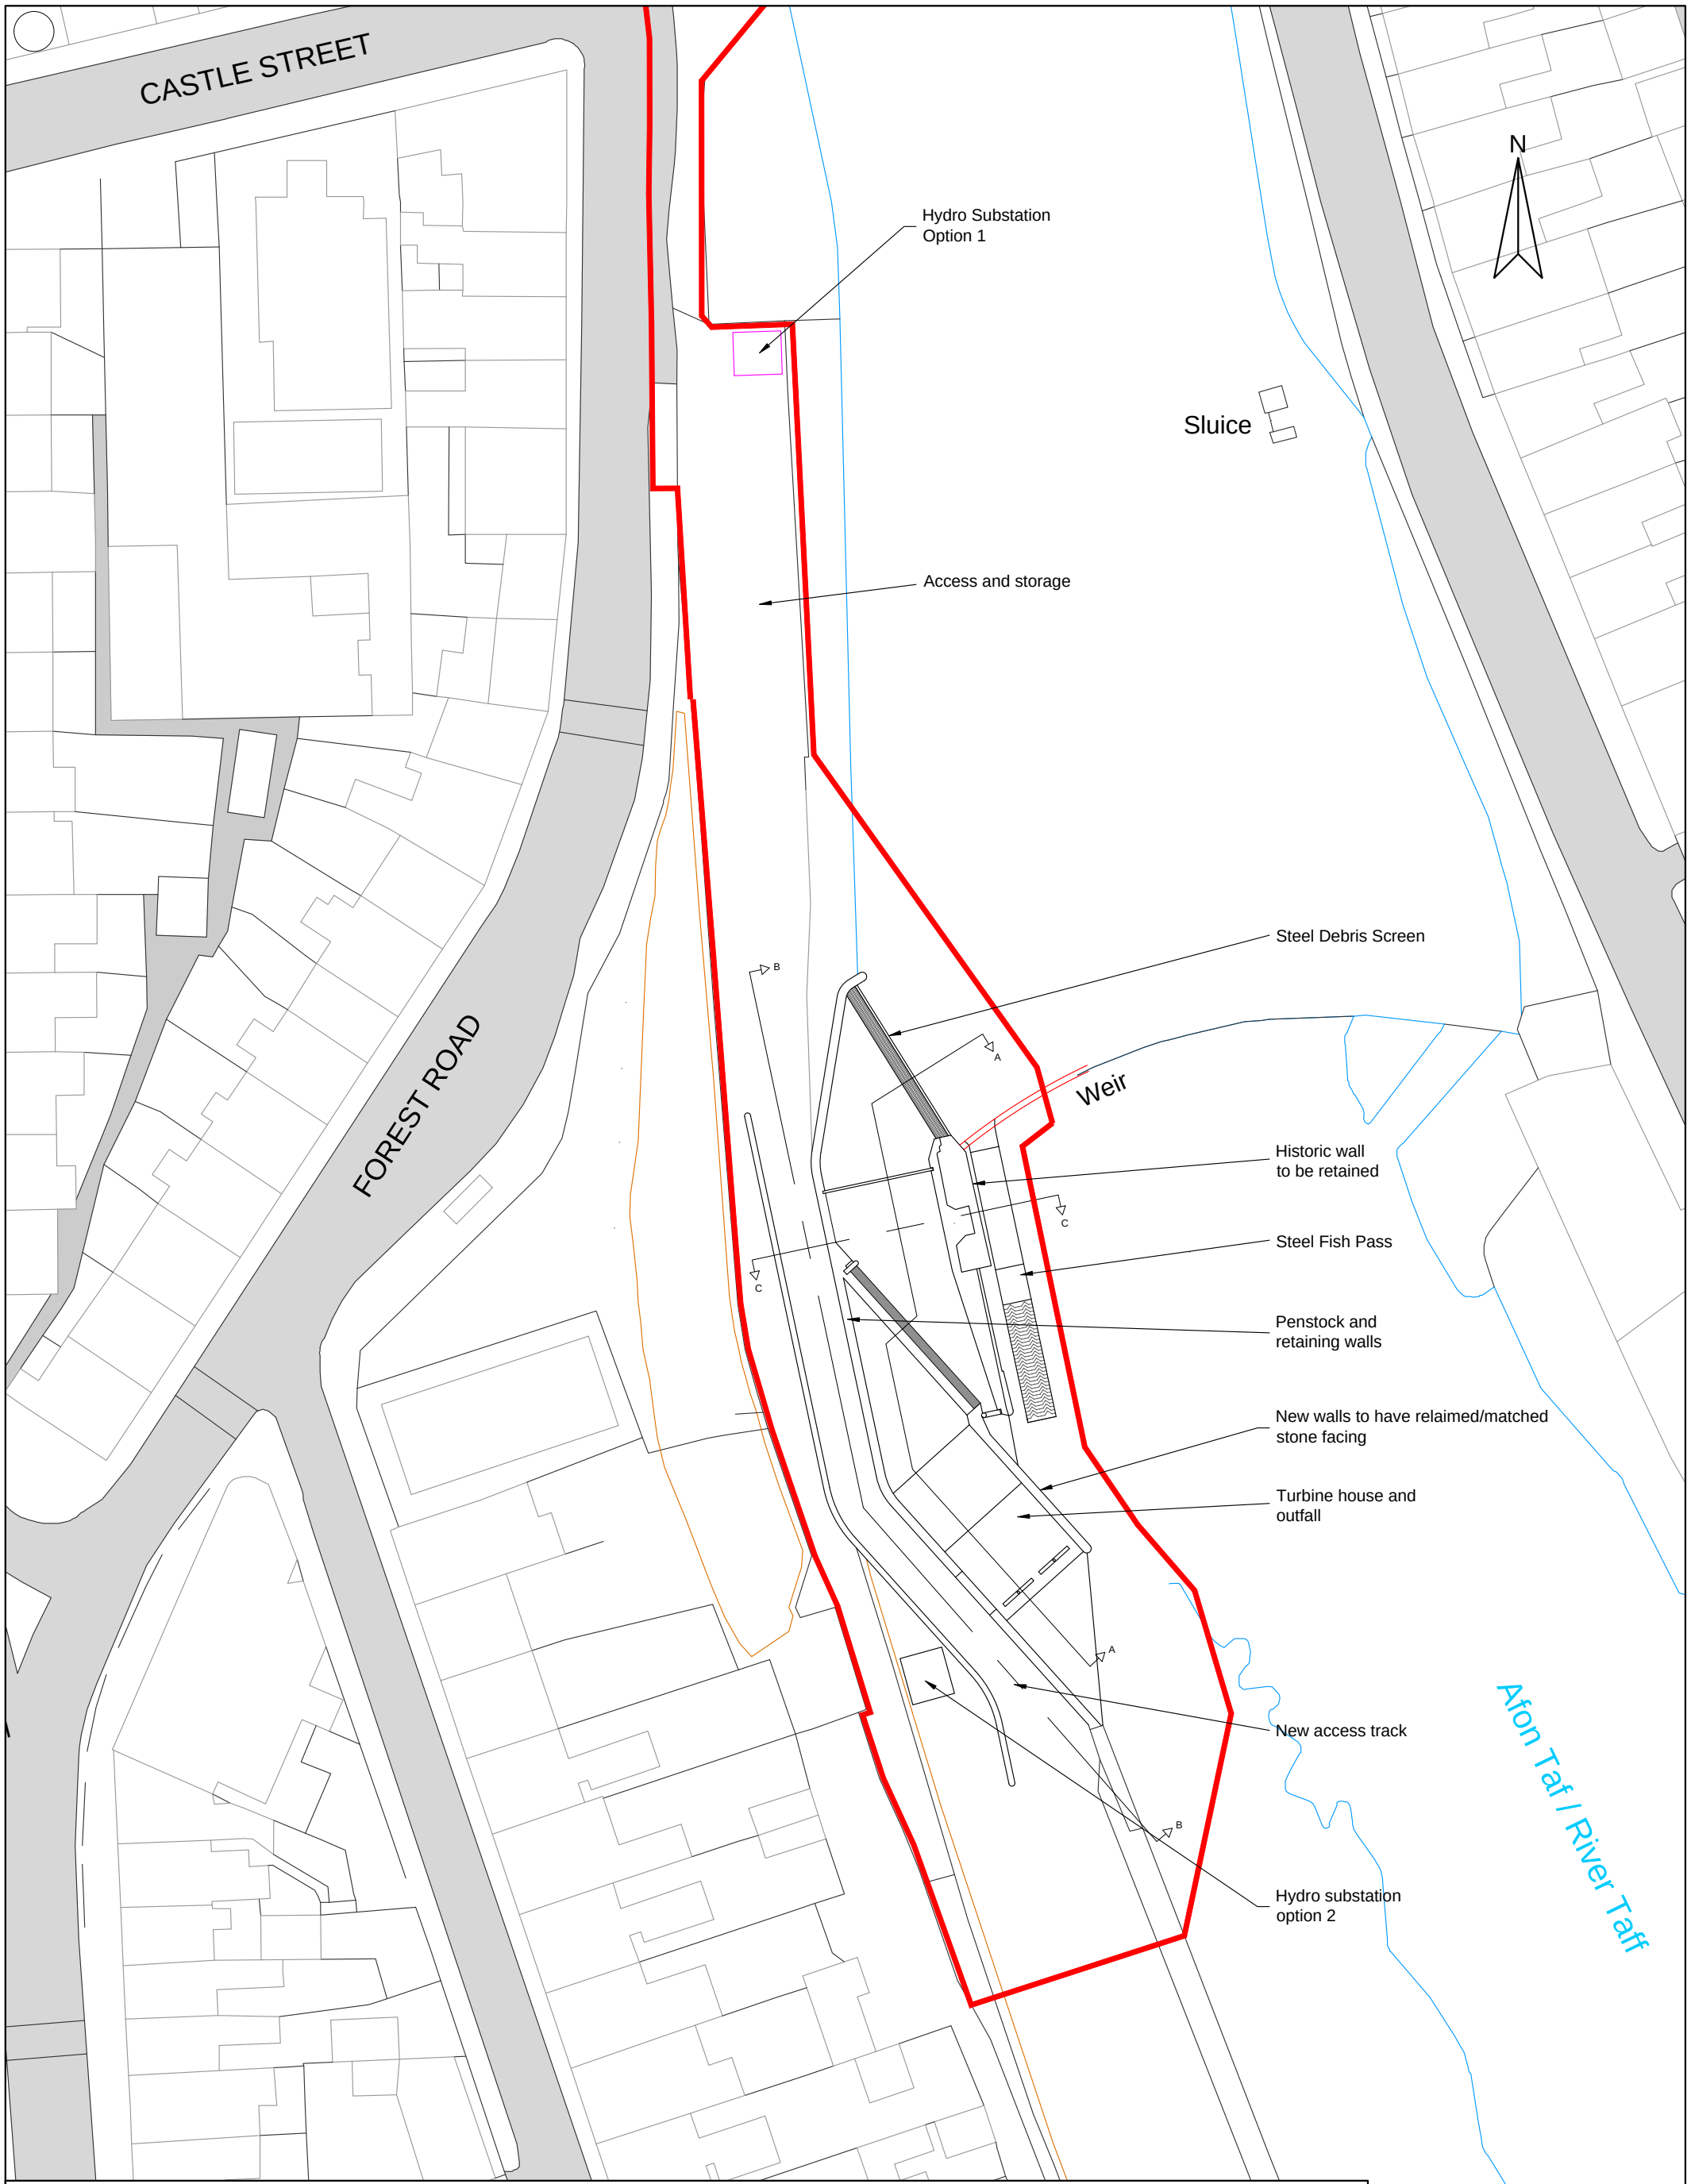

BAILEYS
& Partners

Tyddyn Du, Llanbedr, Gwynedd, LL45 2LR
01341 241 700
enquiries@baileysandpartners.co.uk

Client	RCT
Project	Treforest Hydro
Title	Proposed Site Plan
Date	20 12 2024
Dwg No.	TREF-009.4
Scale	1:500 @A3
Sheet No.	1 of 1
Drawn By	JH
Revision	3

Key

Development boundary

0 10 20m

DW