DO NOT SCALE

Millimetres 0 10 100

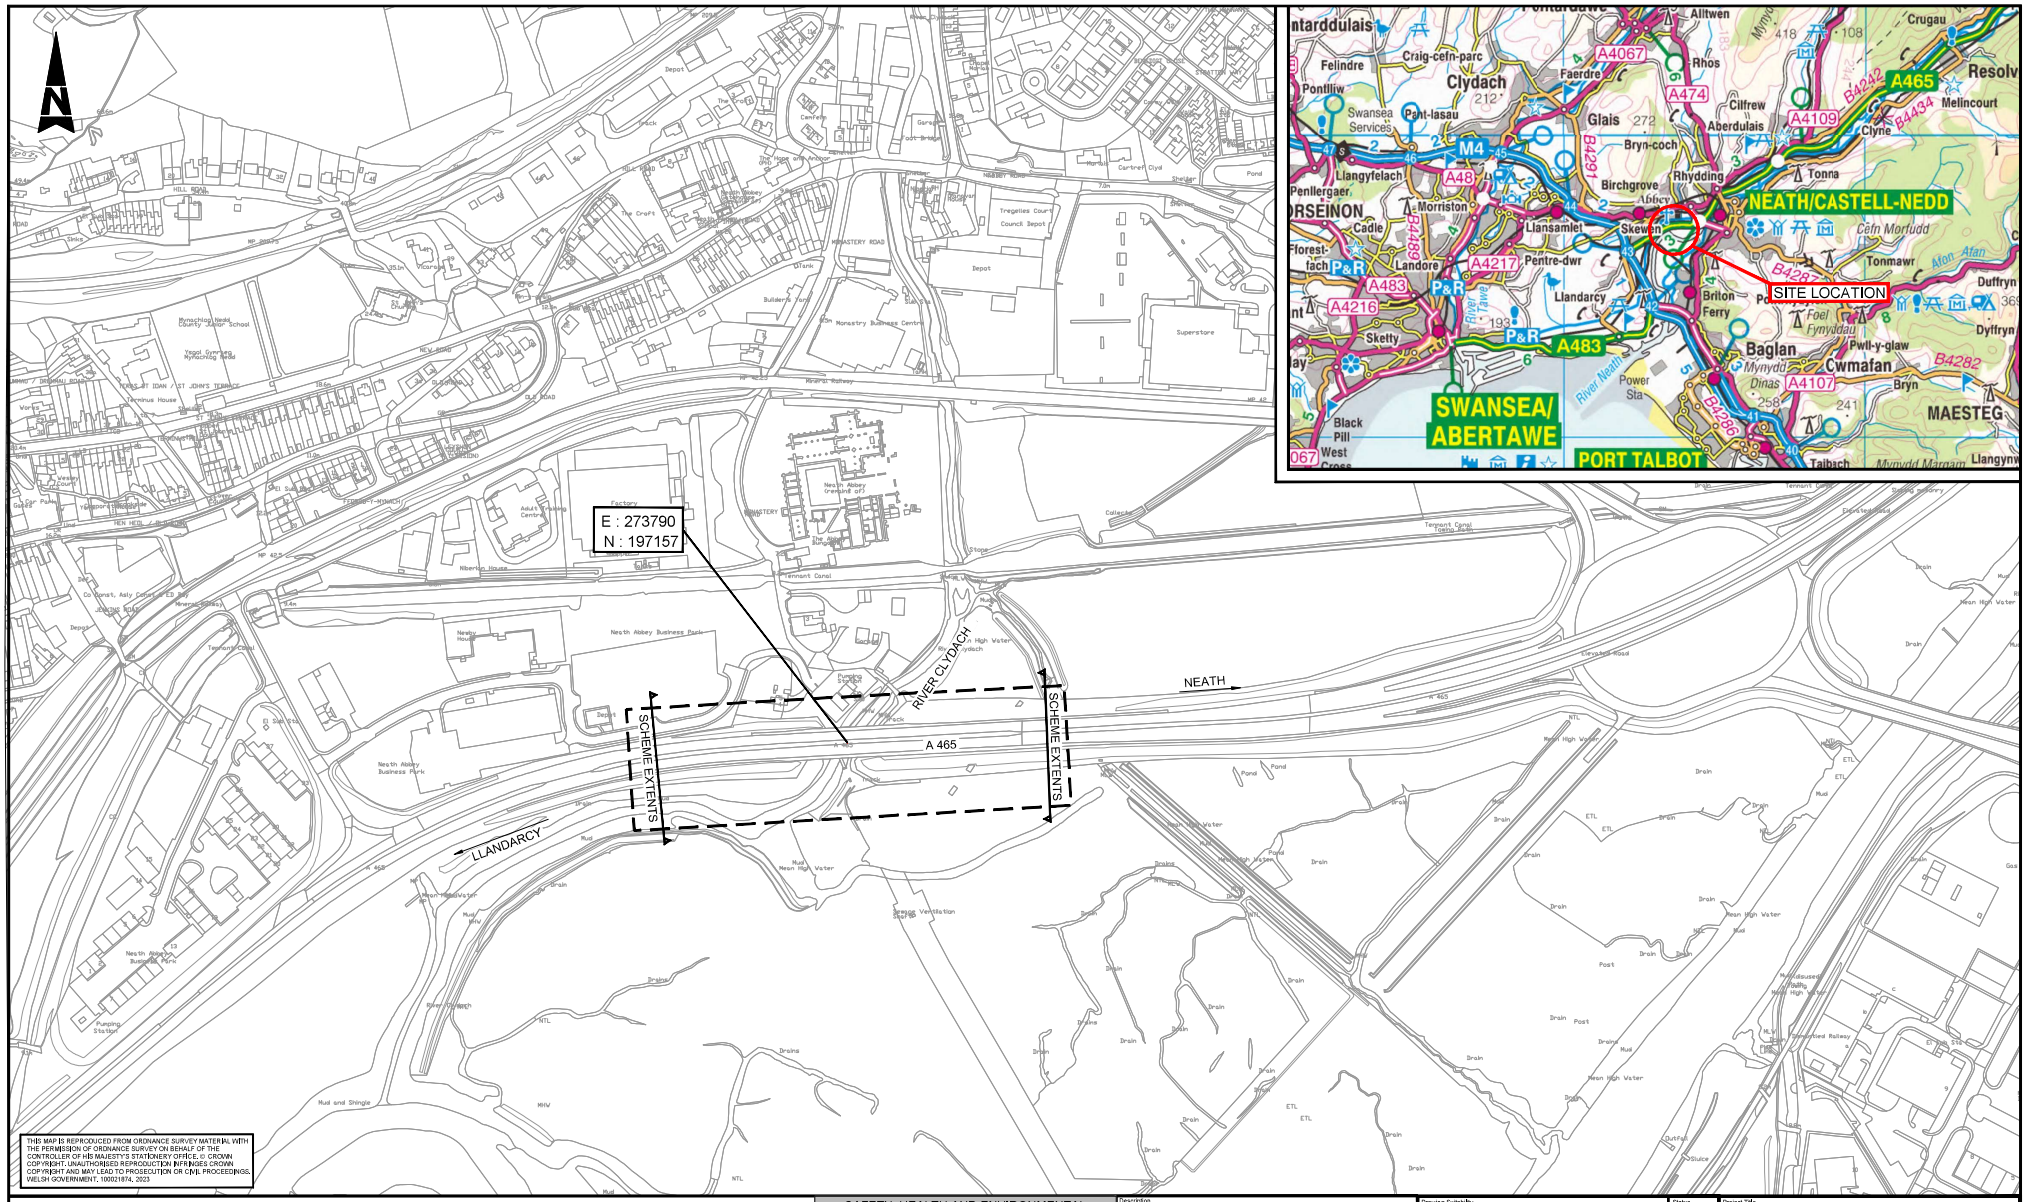

THIS MAP IS REPRODUCED FROM ORDNANCE SURVEY MATERIAL WITH THE PERMISSION OF ORDNANCE SURVEY ON BEHALF OF THE CONTROLLER OF HIS MAJESTY'S STATIONERY OFFICE. © CROWN COPYRIGHT. UNAUTHORISED REPRODUCTION INFRINGES CROWN COPYRIGHT AND MAY LEAD TO PROSECUTION OR CIVIL PROCEEDINGS. WELSH GOVERNMENT. 100021874, 2023

GENERAL NOTES:

1. ALL DIMENSIONS ARE IN METRES UNLESS NOTED OTHERWISE.
2. ONLY WRITTEN DIMENSIONS SHALL BE USED, DO NOT SCALE.

KEY:

SITE BOUNDARY

SAFETY, HEALTH AND ENVIRONMENTAL INFORMATION
In addition to the hazards/risks normally associated with the types of work detailed on this drawing, note the following significant residual risks (Reference shall also be made to the design hazard log).
Construction
PROXIMITY TO LIVE UTILITIES AND PROXIMITY TO LIVE TRAFFIC.
Maintenance / Cleaning
PROXIMITY TO LIVE UTILITIES AND PROXIMITY TO LIVE TRAFFIC.
Use
NONE.
Decommissioning / Demolition
PROXIMITY TO LIVE UTILITIES AND PROXIMITY TO LIVE TRAFFIC.

Description	Status	Revision	Drawn	Checked	Reviewed	Authorised	Issue Date
First Issue	A3	C01	VA	MS	FO	FO	30/01/24

Drawing Suitability: APPROVED - CONSTRUCTION

Status: A3

Project Title: BD97 2023-24 Delivery Programme

Drawing Title: LOCATION PLAN A465 60 RIVER CLYDACH UNDER BRIDGE

ATKINS
Member of the SNC-Lavalin Group
West Glamorgan House
12 Orchard Street
Swansea
West Glamorgan
SA1 5AD
Tel: +44 (0)1792 641172
Fax: +44 (0)1792 472019
www.atkinsglobal.com

Copyright © SNC Lavalin (2023)

Client: Joint Committee Rhondda Cynon Taf County Borough Council / Ys gweithio ar ran Llywodraeth Cymru Working on behalf of the Welsh Government

Drawing Number: Project FD11_201 - Originator ATK - Volume HGN - Location SWTRA - Type DR - Role CH - Number 000001

Original Size: A1 | Scale: 1:2000 | Project Ref. No: 5223107 | Sheet: 1 of 1 | Rev: C01

This Drawing is saved on ProjectWise. Plotted: 30/01/2024 13:58:04 By: SUDH1980