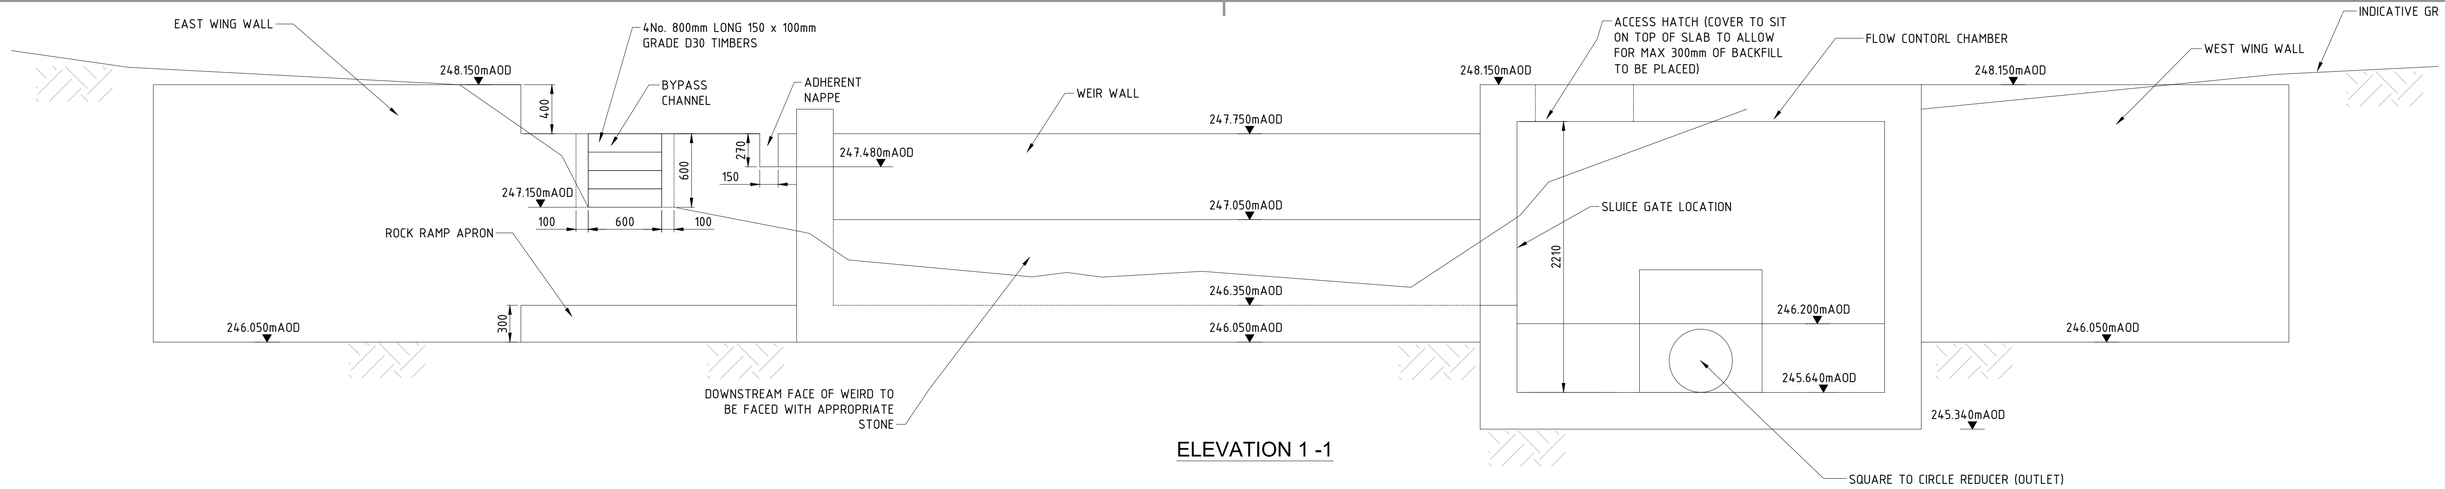

ELEVATION 1 -1

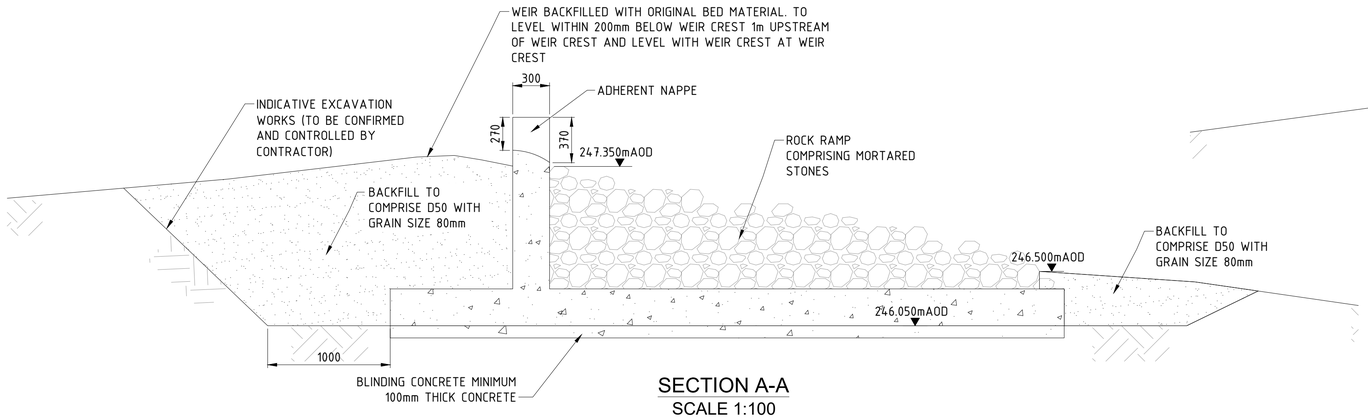

SECTION A-A
SCALE 1:100

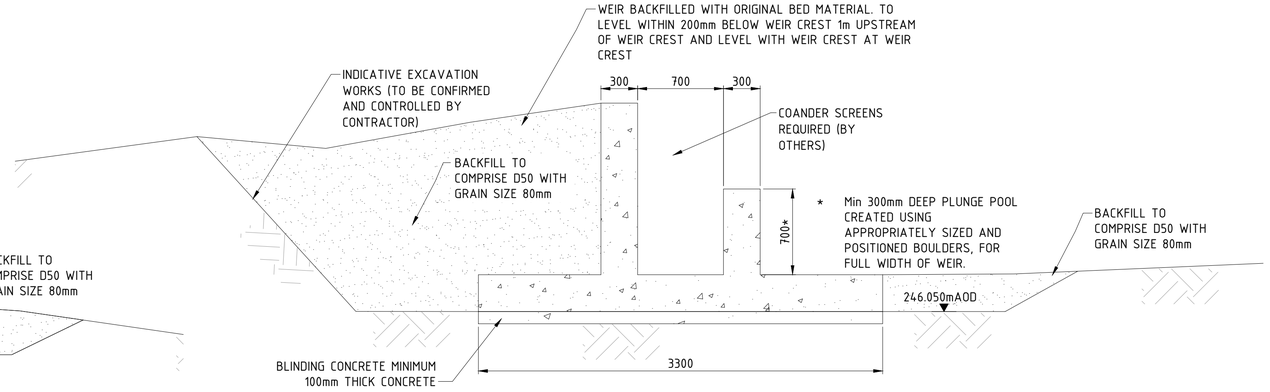

SECTION B-B
SCALE 1:100

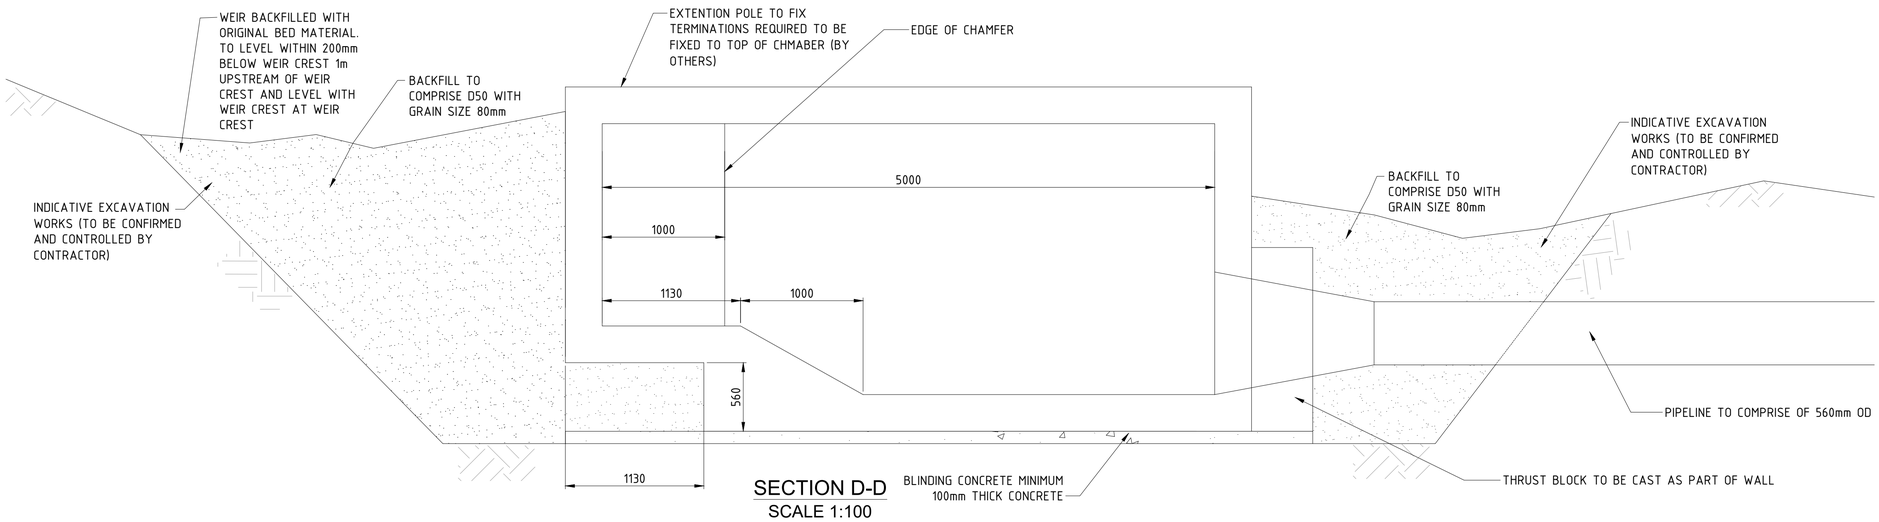

SECTION D-D
SCALE 1:100

Notes;
1. DO NOT SCALE IF IN DOUBT ASK, ALL DIMENSIONS IN mm UNLESS OTHERWISE NOTED.
2. REFER TO DRG No. - 19_009_DRG_101,103-105 FOR FURTHER DETAILS.
3. ROCK RAMP 'STONE' TO BE COMPRISED OF LOCALLY SOURCED RE-SITED BOULDERS.

DRAWING TITLE: INTAKE STRUCTURE GENERAL ARRANGEMENT SECTIONS	AMENDMENTS MADE				ADHERENT NAPPE DETAIL				CAD	A1	SHEET No: 2 / No OF SHEETS: 5
SITE: GALEDFFRWD									SCALE: AS SHOWN @ A3		
DRAWING No: 19_009_DRG_102	ISSUE: P02	DRAWN: AL	APPD	DATE 20/12/21	ISSUE: P03	DRAWN: AL	APPD	DATE 10/01/22	FOR COMMENT		
	FOR INFORMATION				FOR INFORMATION						