Notes

1. Site Investigation subject to Marine License
2. Methodology controls Construction in accordance with Ecological Survey Results and Guidance from Natural Resources Wales
3. New Slipway in steel and reinforced concrete subject to Design

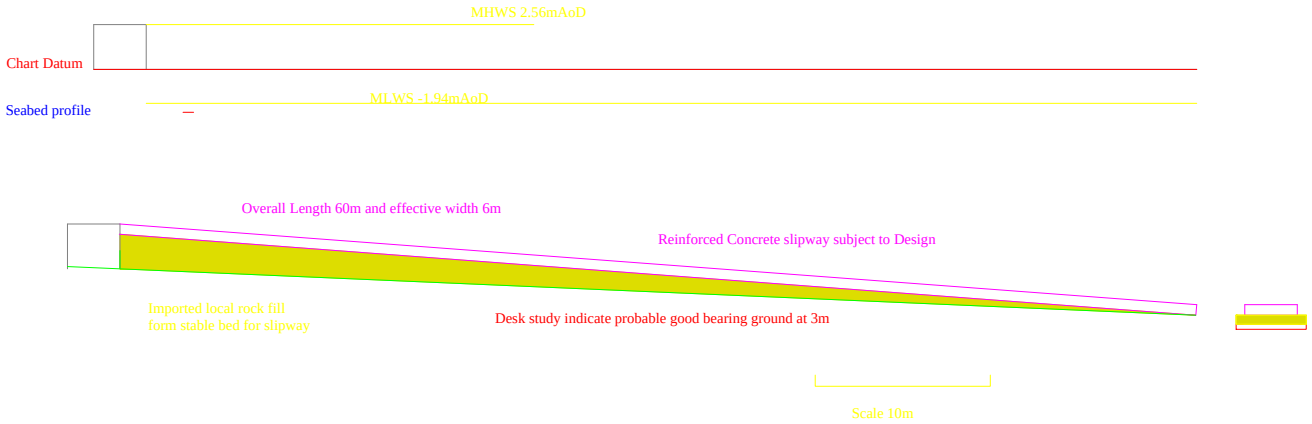

Rev	Revision details	Chkd	Appd	Date

Drawn:	DGB	For approval	x
Design:		For tender	
Chkd:		For construction	
Appd:		As constructed	
Date:		Other	
File ref:			

Donbass Limited

Client
Gimblet Rock Holiday Park

Project Name
New Slipway

Drawing Title
Gimblet Rock New Slipway

Original Drawing Size :
Scale : NTS
Dimensions : mm

Drawing No
DB 3333 sheet 1 of 1

Rev
E