
Plan No. BN0044801

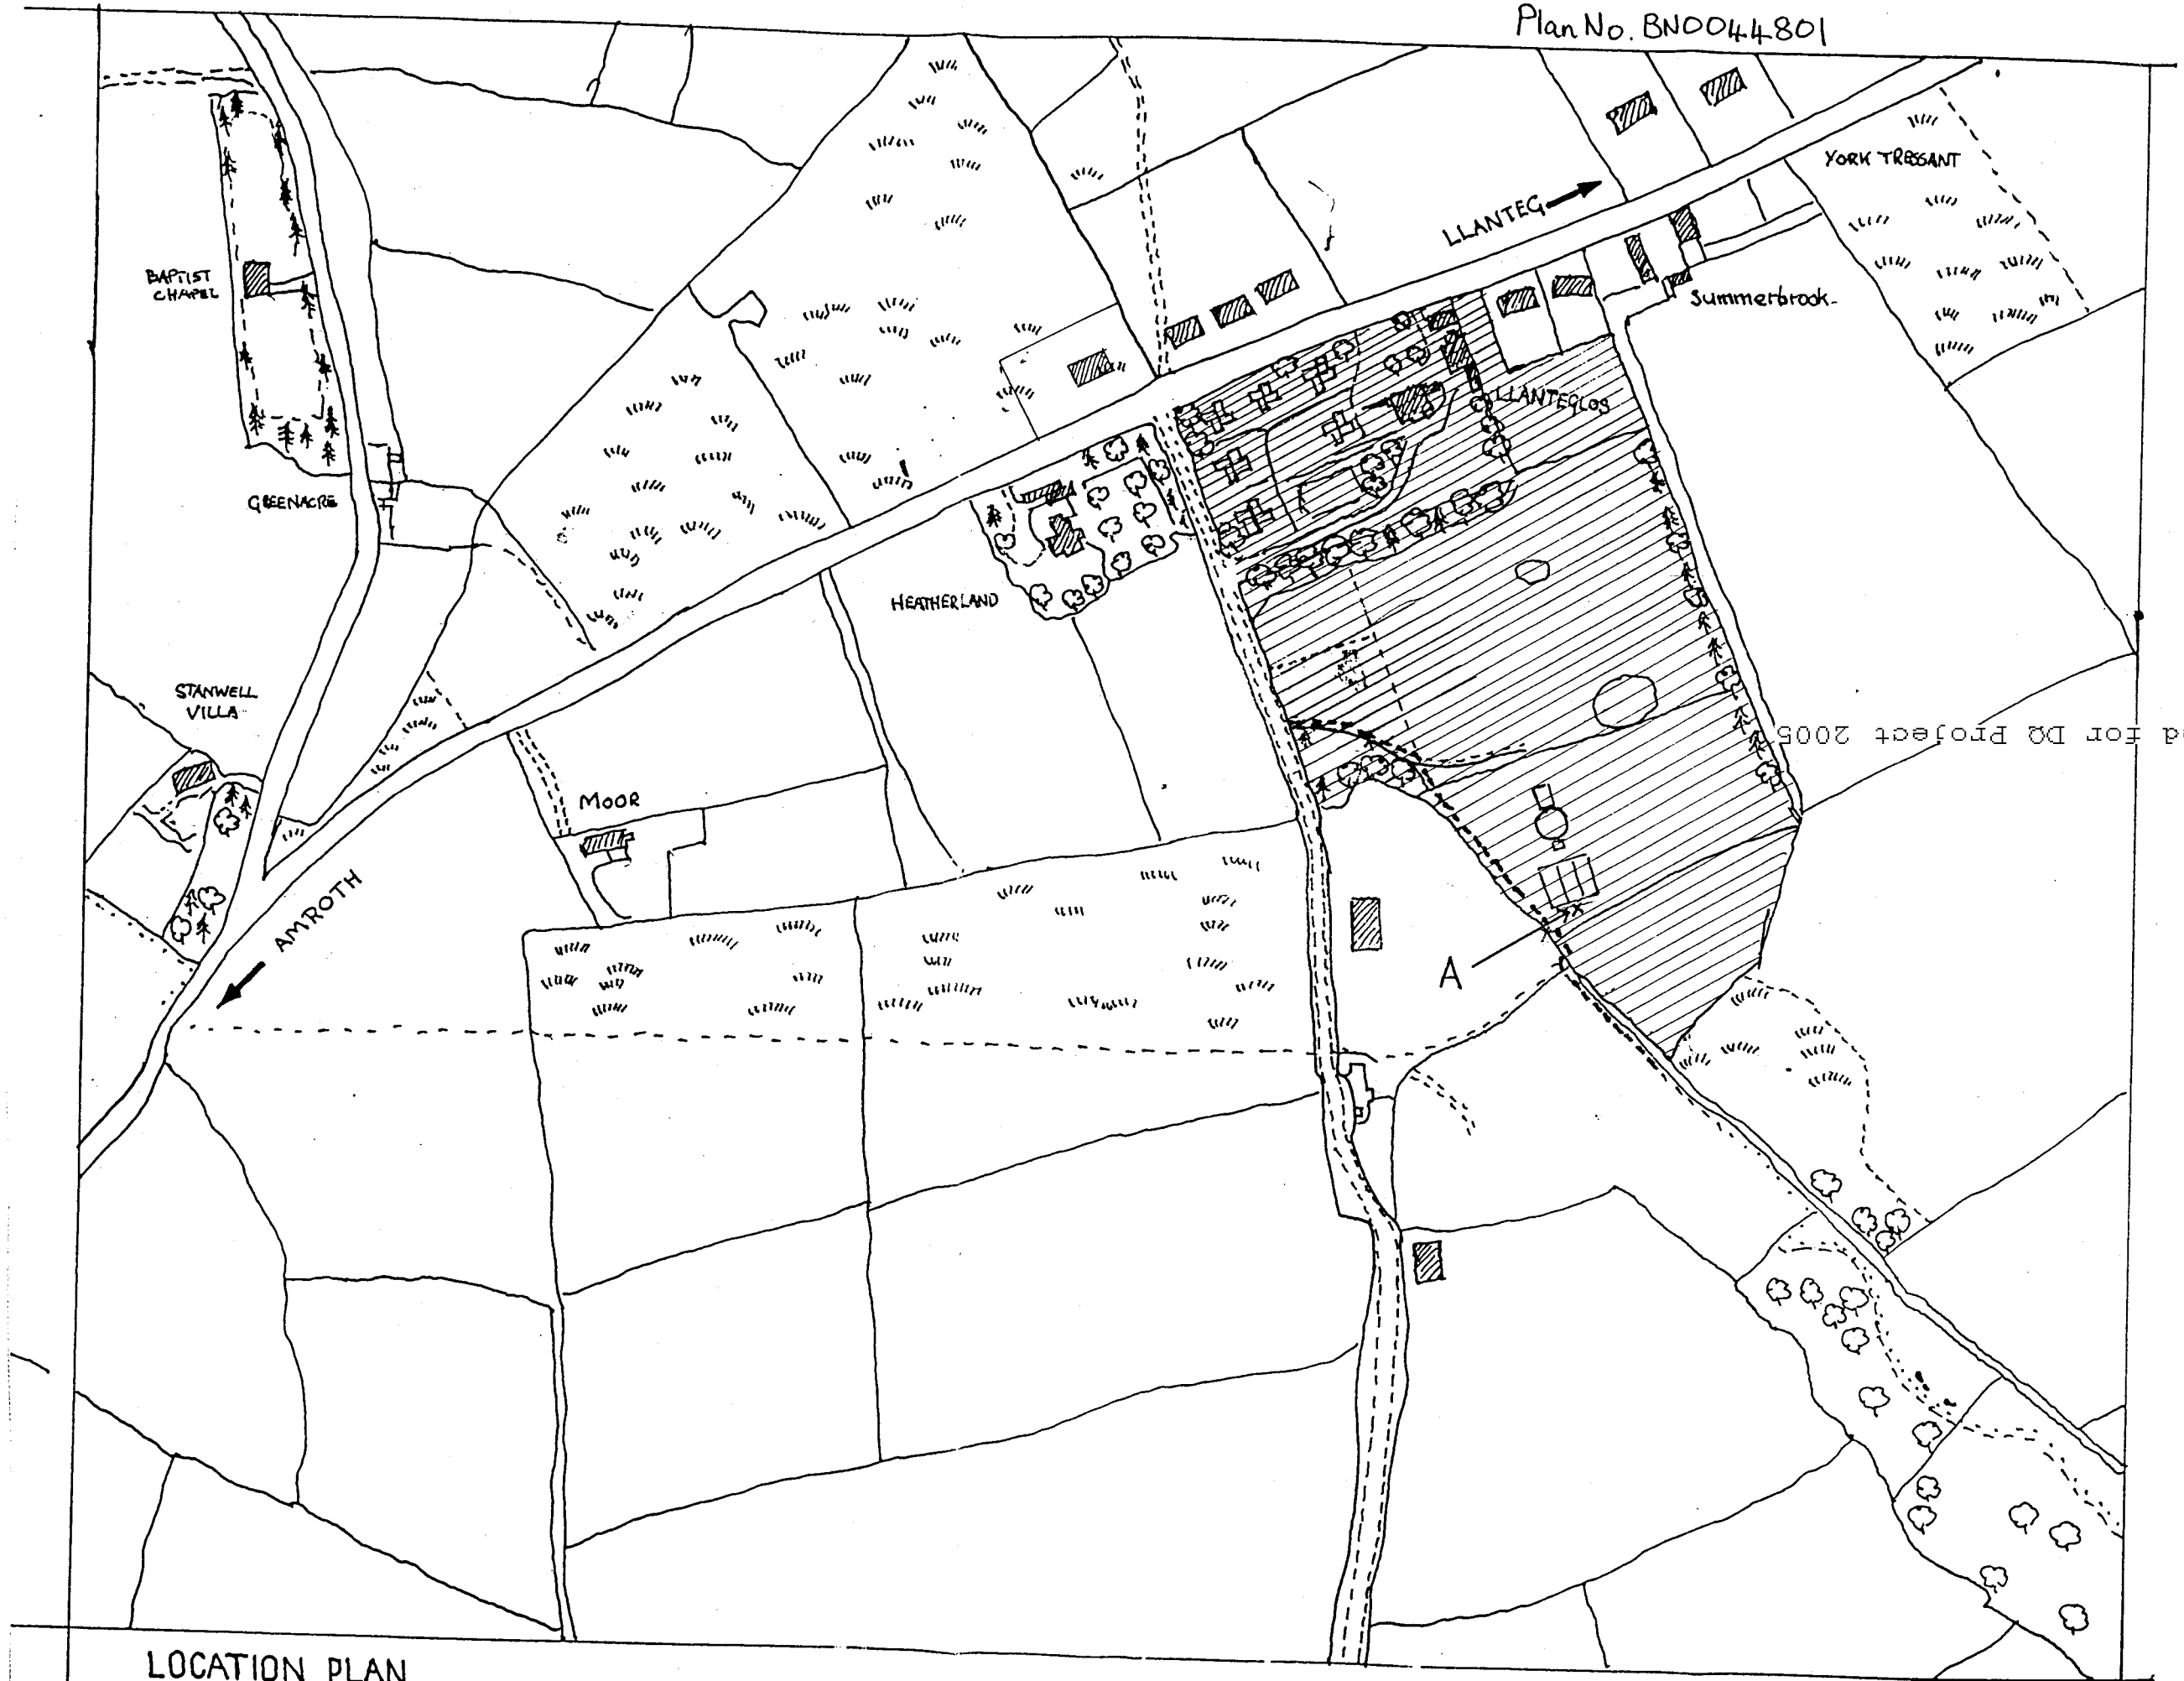

LOCATION PLAN

Scanned for DQ Project 2005