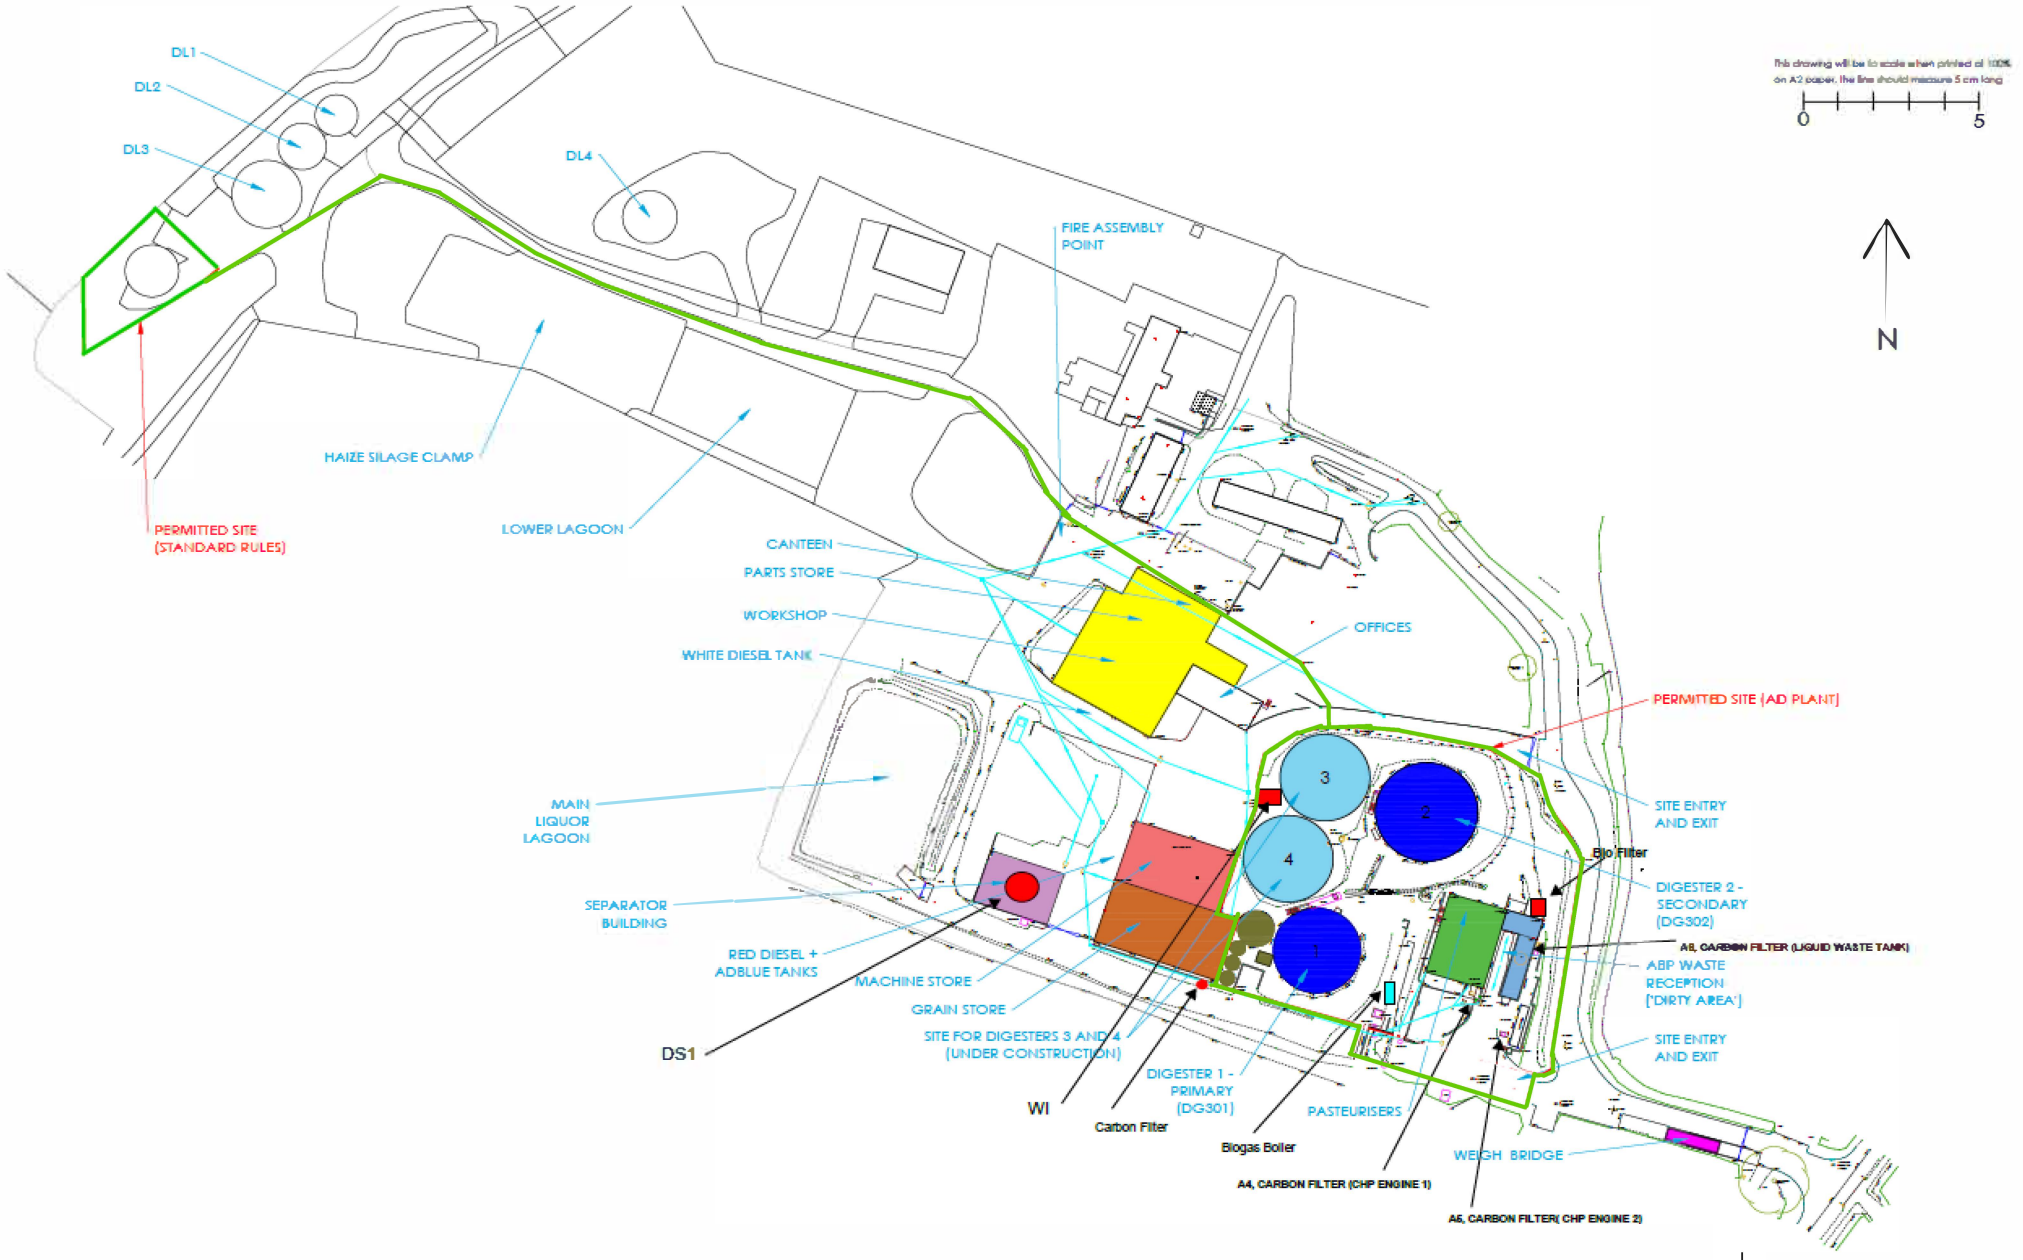

GREAT PORTHAMEL - SITE OVERVIEW

site plan 1:1000

CCO Architects, 2019

GPBIO L 101B