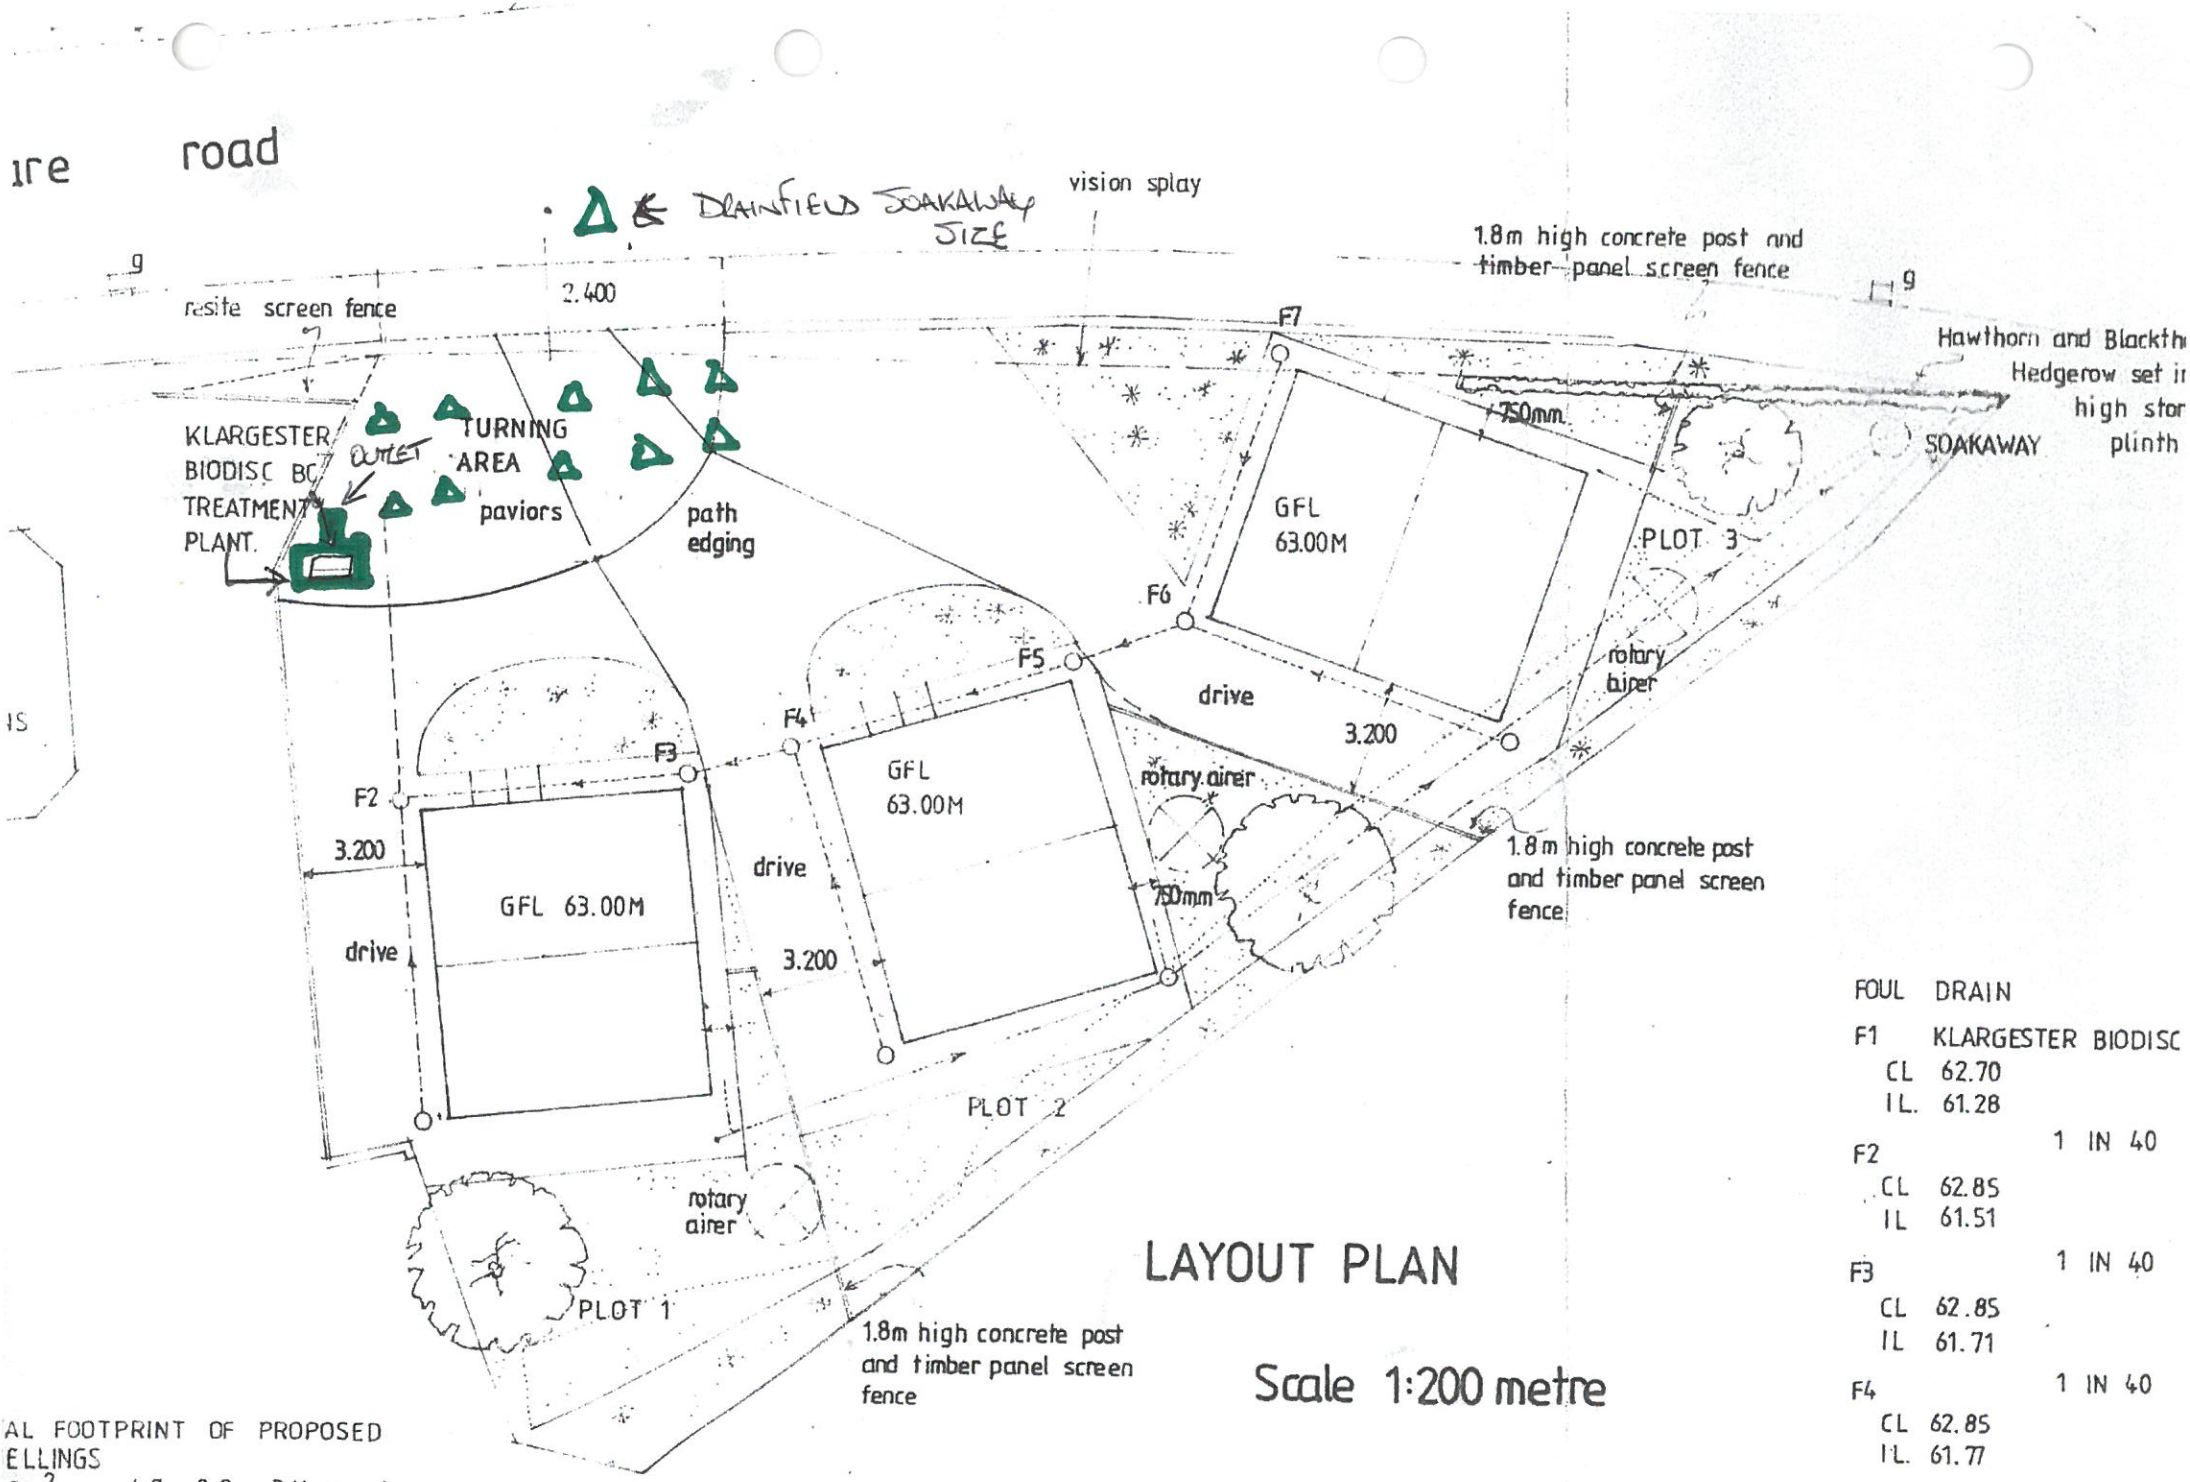
road
DRAINFIELD SOAKAWAY SIZE
vision splay
1.8m high concrete post and timber panel screen fence
resite screen fence
2.400
Hawthorn and Blackth
Hedgerow set ir
high stor
plinth
SOAKAWAY
750mm
KLARGESTER BIODISC BC TREATMENT PLANT.
OUTLET
TURNING AREA
paviors
path edging
GFL 63.00M
PLOT 3
F6
F5
F4
F3
F2
F7
drive
3.200
rotary airer
GFL 63.00M
GFL 63.00M
drive
3.200
drive
3.200
750mm
1.8m high concrete post and timber panel screen fence
PLOT 2
rotary airer
PLOT 1
1.8m high concrete post and timber panel screen fence
LAYOUT PLAN
Scale 1:200 metre
FOUL DRAIN
F1 KLARGESTER BIODISC
CL 62.70
IL. 61.28
F2 1 IN 40
CL 62.85
IL 61.51
F3 1 IN 40
CL 62.85
IL 61.71
F4 1 IN 40
CL 62.85
IL. 61.77
F5 1 IN 40
AL FOOTPRINT OF PROPOSED
ELLINGS
.2m2 (7 × 8.2 × 3 Houses)