Wyn Jones Afon Gennog Weir Side Elevation and Baseslab Section

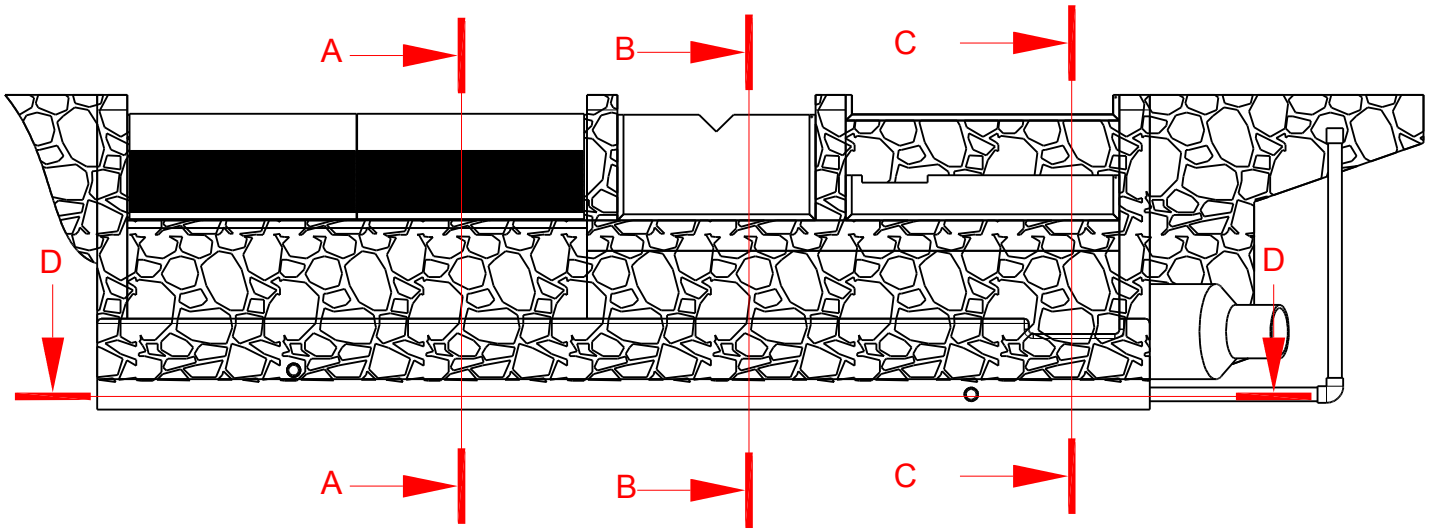

Left end Elevation

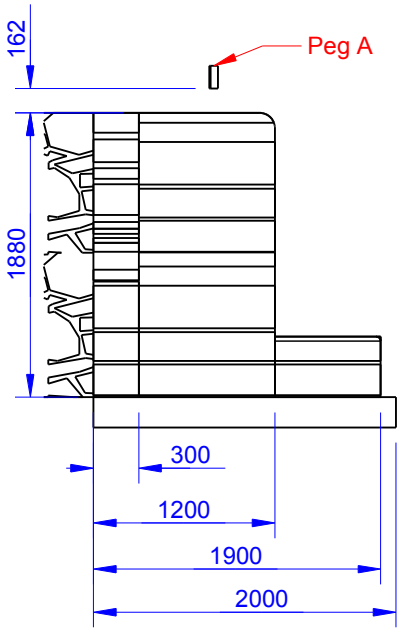

Section D-D : 90mm Plastic Pipes and Socket Elbows inlaid into Base Slab for Drain-down and Head Sensor

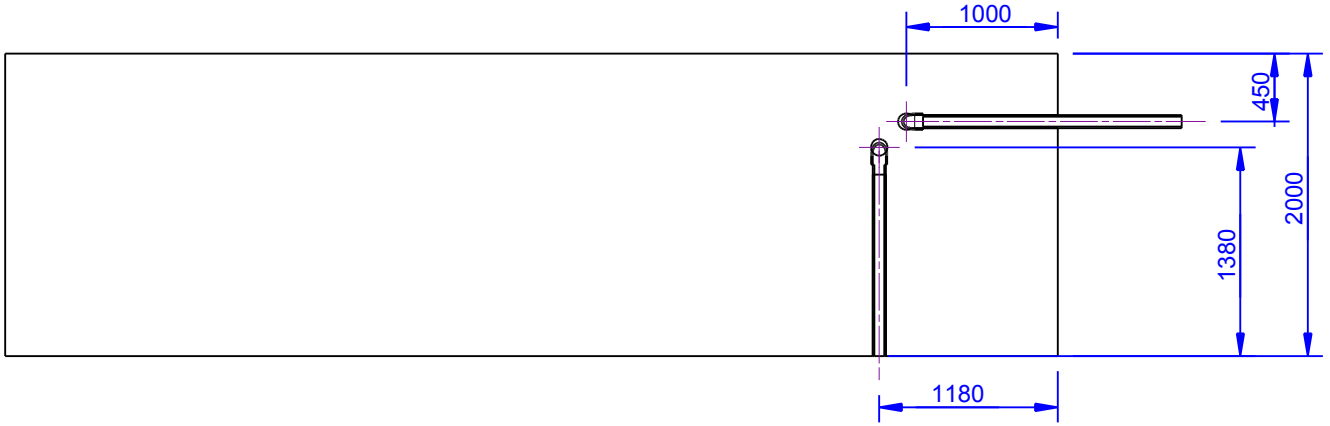

0 1000 2000mm

All dimensions in mm. All levels relative to Newlyn

Client : **Wyn Jones** *Address :* Bryniog-Isa, Melin Y Coed Llanwrst, LL26 0TR *Drawn By :* MJP	Date : 17/08/13 Scale : 1 : 50 Drawing No : 130817MP06 Version : 3	Revision Details v2 : Mortared Rock Construction v3 : Take fixed at 50%	Greenearth Hydro

Greenearth Hydro Limited
Bronafon, Bridge Street, Llanfyllin, Powys, SY22 5AU
Tel: 01691 648 378 www.greenearthhydro.co.uk
Company Registration Number 7417466
MCS Hydro Transition Installer 123