NORTH UP >>>

Mr Peter Kaminaris, Senior Property Surveyor,
Economy, Treasury and Constitution Group
Business and Regions, Property Infrastructure..

Llywodraeth Cymru
Welsh Government

Mr Peter Kaminaris
Senior Property Surveyor

SHORELINE MANAGEMENT wales
www.shorelinemanagement.co.uk

CEDM Ltd
Shoreline Management
Wales

Nantewlaeth
Cymmer
PORT TALBOT
SA13 3ND

Email: howard@shorelinemanagement.co.uk
Mobile: 07860 466 751

SA1 SOUTHERN REVETMENT REPAIR	
LOCATION(s) SA1 - SWANSEA WATERFRONT	
DECEMBER 2025	AREA PLAN & SECTIONS

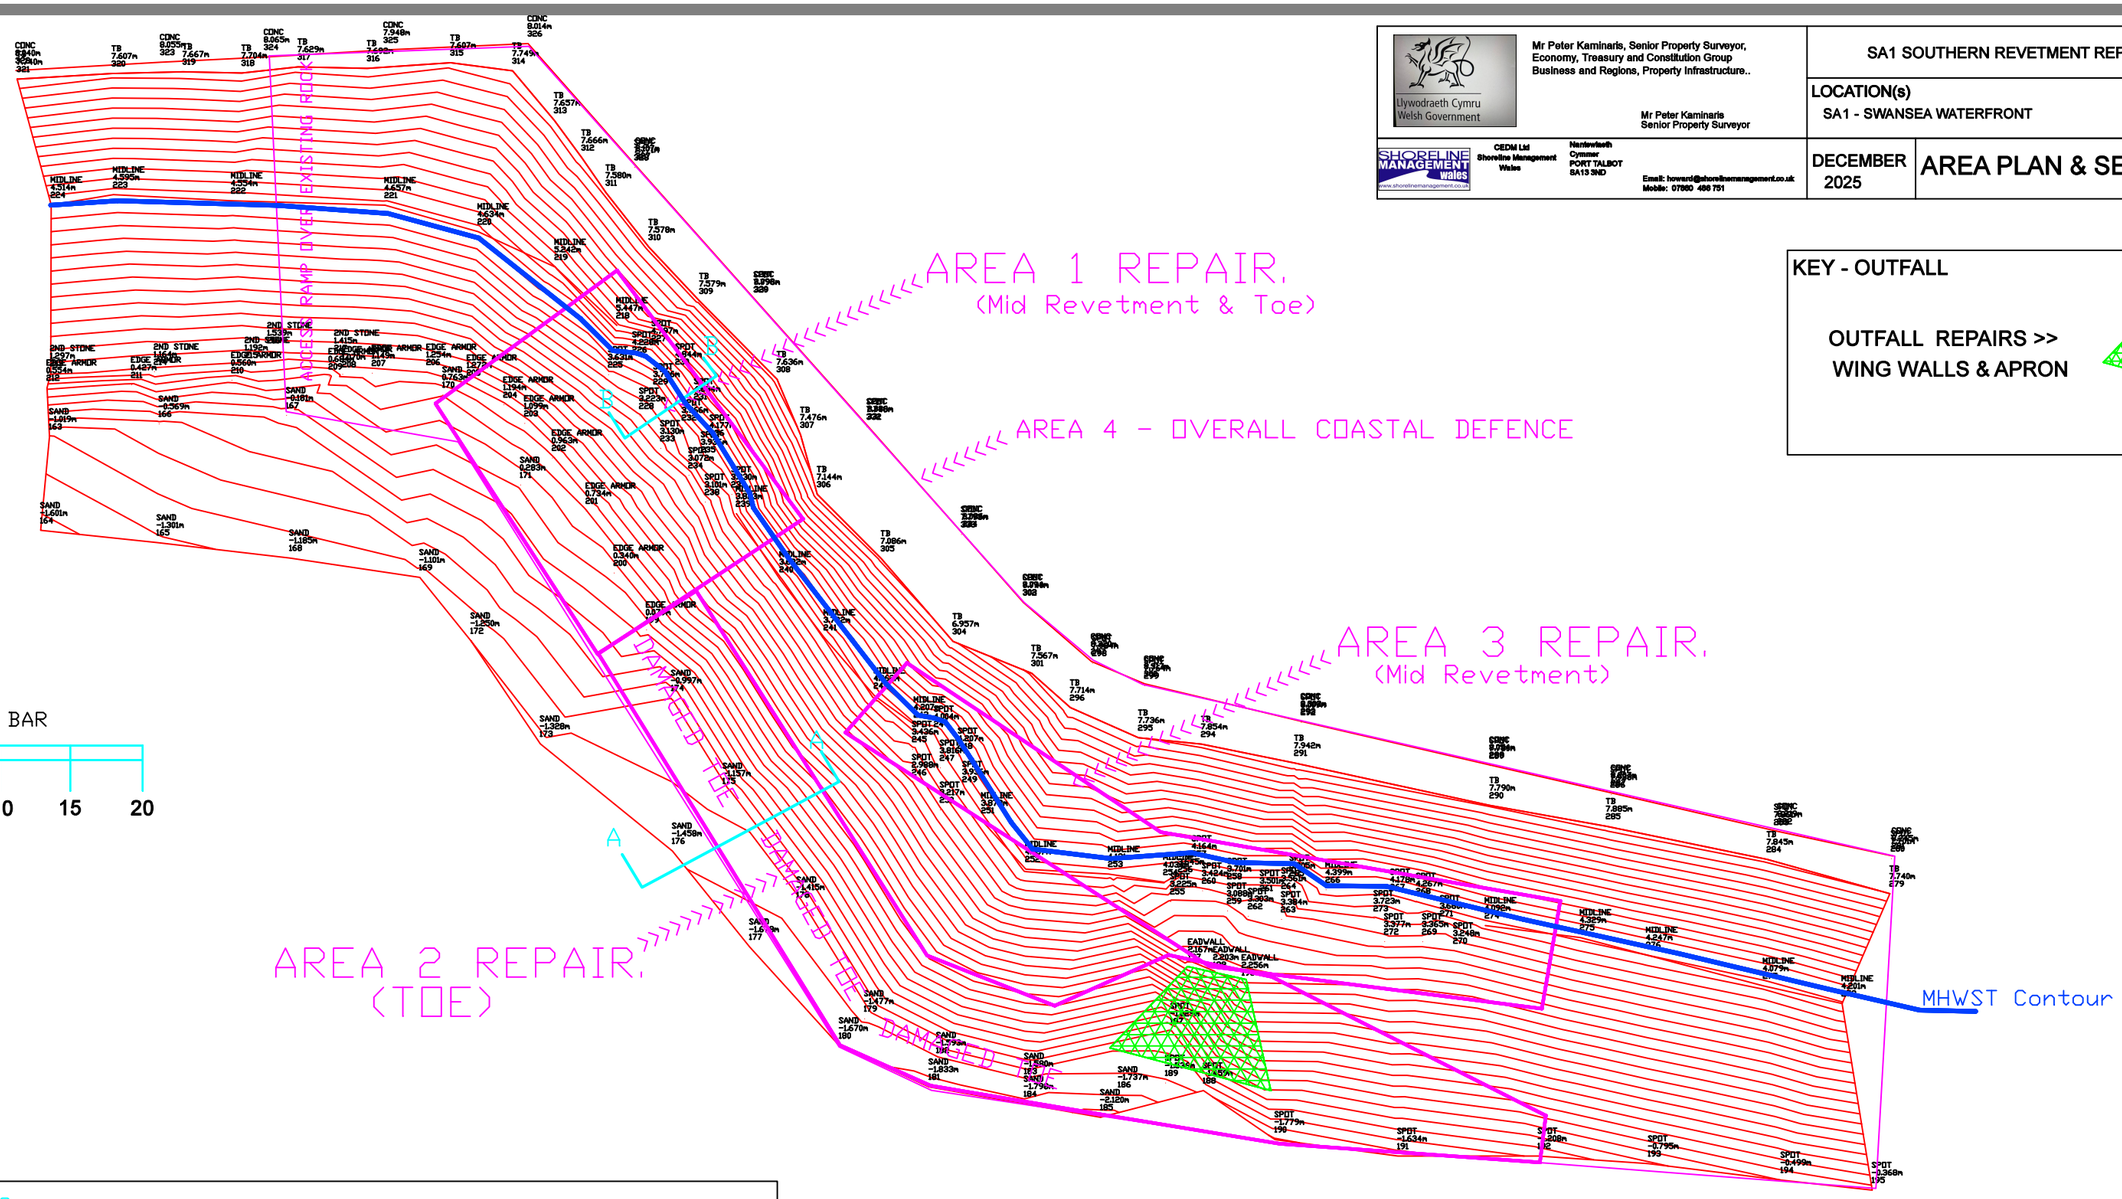

SCALE BAR

0 5 10 15 20

KEY - OUTFALL

OUTFALL REPAIRS >>
WING WALLS & APRON

SECTION AA NTS:

AREA 2 and LOWER PART OF AREA 1 (Toe)
(X3 SCALE)

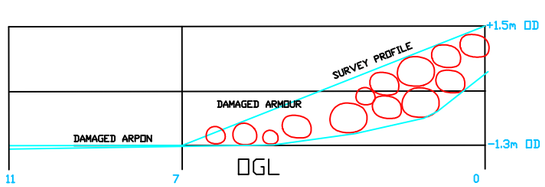

ORIGINAL ROCK ARMOUR

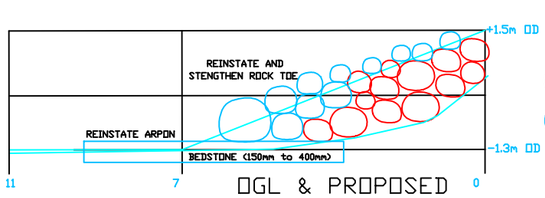

MATERIALS:

ORIGINAL ROCK ARMOUR

NEW ROCK ARMOUR - 0.5T to 3.5T

BEDSTONE (150mm to 400mm)

SECTION BB NTS:

AREA 1 & 3 MID REVETMENT REPAIR
(NOT TO SCALE)

ORIGINAL ROCK ARMOUR

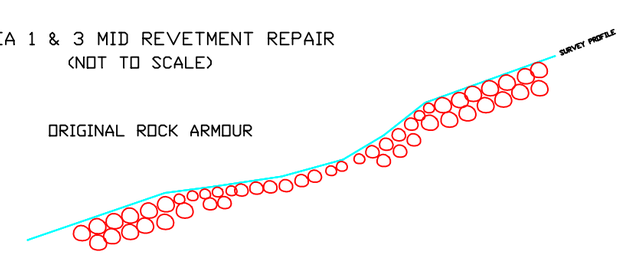

NEW ROCK ARMOUR
1T to 2T

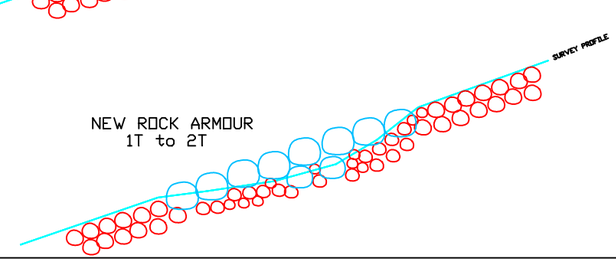

MATERIALS:

ORIGINAL ROCK ARMOUR

NEW ROCK ARMOUR - 1T to 2T