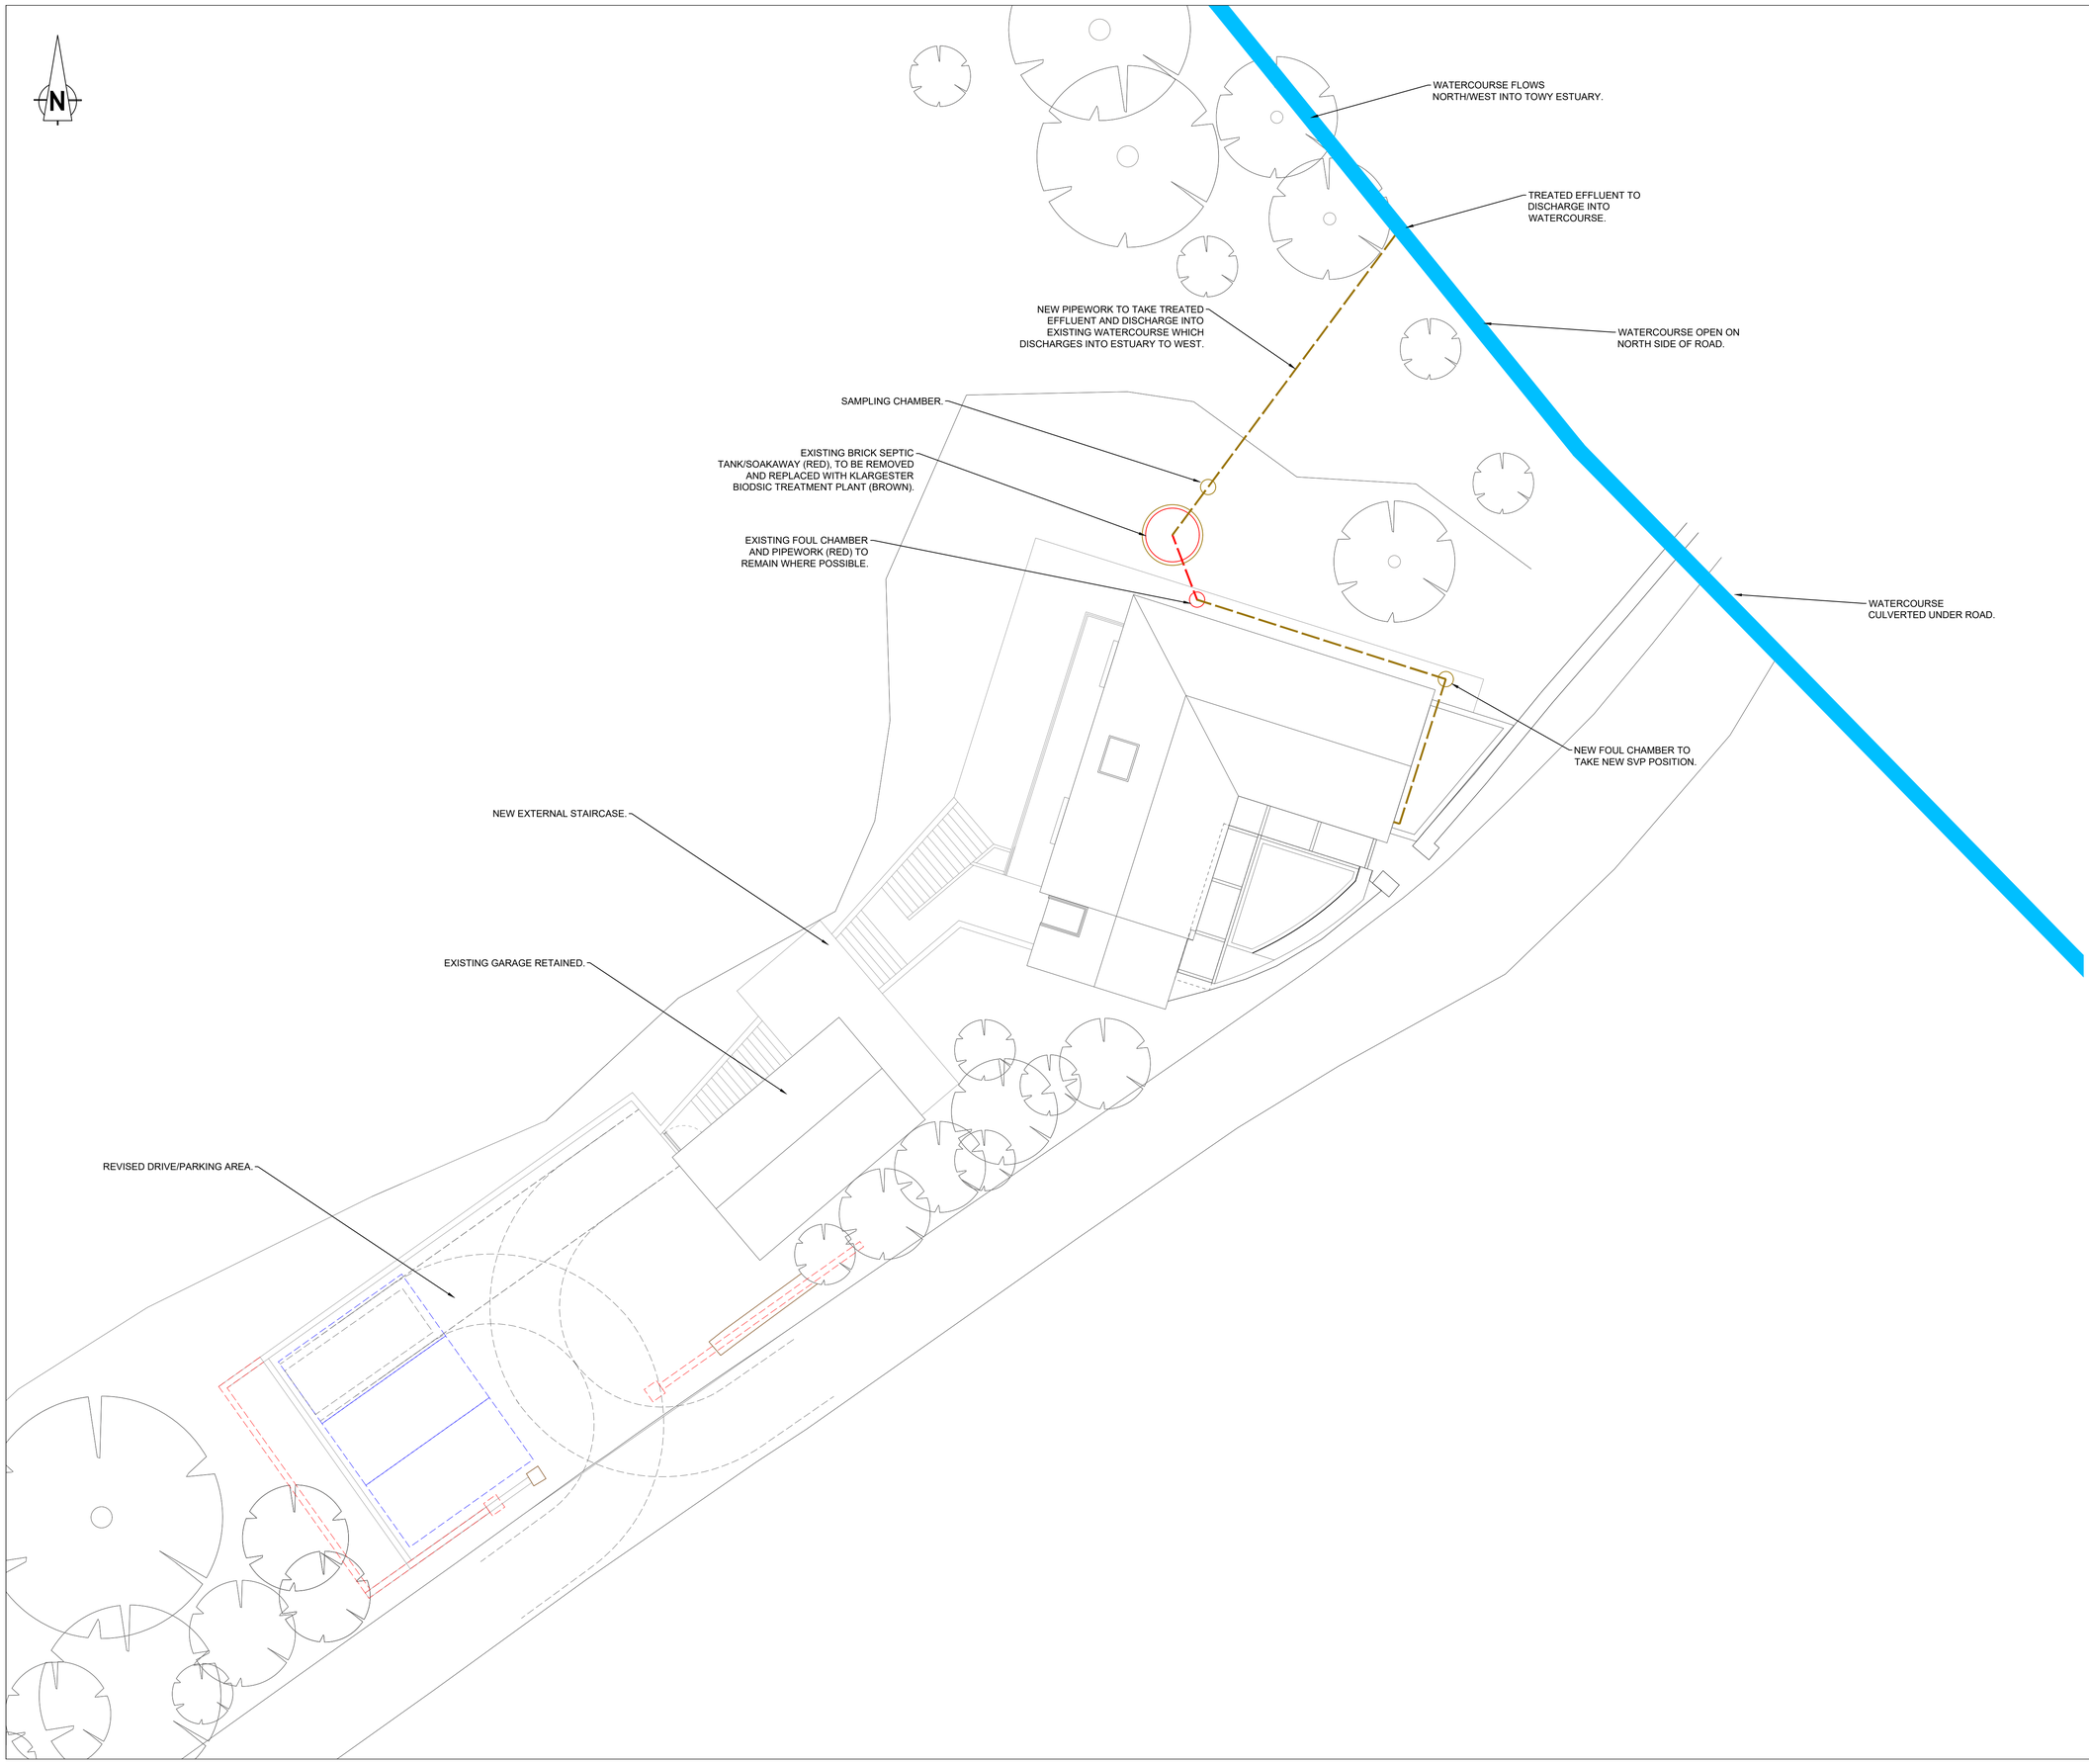

CONTRACTOR TO CHECK ALL DIMENSIONS ON SITE PRIOR TO CONSTRUCTION. ANY ERRORS / OMISSIONS TO BE IMMEDIATELY REPORTED TO THE ENGINEER.

REV	DESCRIPTION	BY	DATE

NEXUS
CIVIL & STRUCTURAL ENGINEERING CONSULTANTS

Office D,
Parc Gelli werdd,
Cross Hands.
01269 887 167

Canolfan Creuddyn,
Pontfaen Road,
Lampeter
01545 558 158

Hengwrt,
8 Carmarthen Street,
Llandeilo,
01558 678 299

info@nexusengineering.co.uk
www.nexusengineering.co.uk

Project:
Brynmor House, Ferryside, Carmarthenshire. SA17 5TU.

Client:
Mr Stephen Evans

Drawing Title:
Foul Drainage Plan

Scale:		@A1
Drawn: BWE	Checked: RD	Date: Nov 2025

Drawing Status:
PRELIMINARY

Project Number:	Drawing Number:	Revision:
P25-181	100	