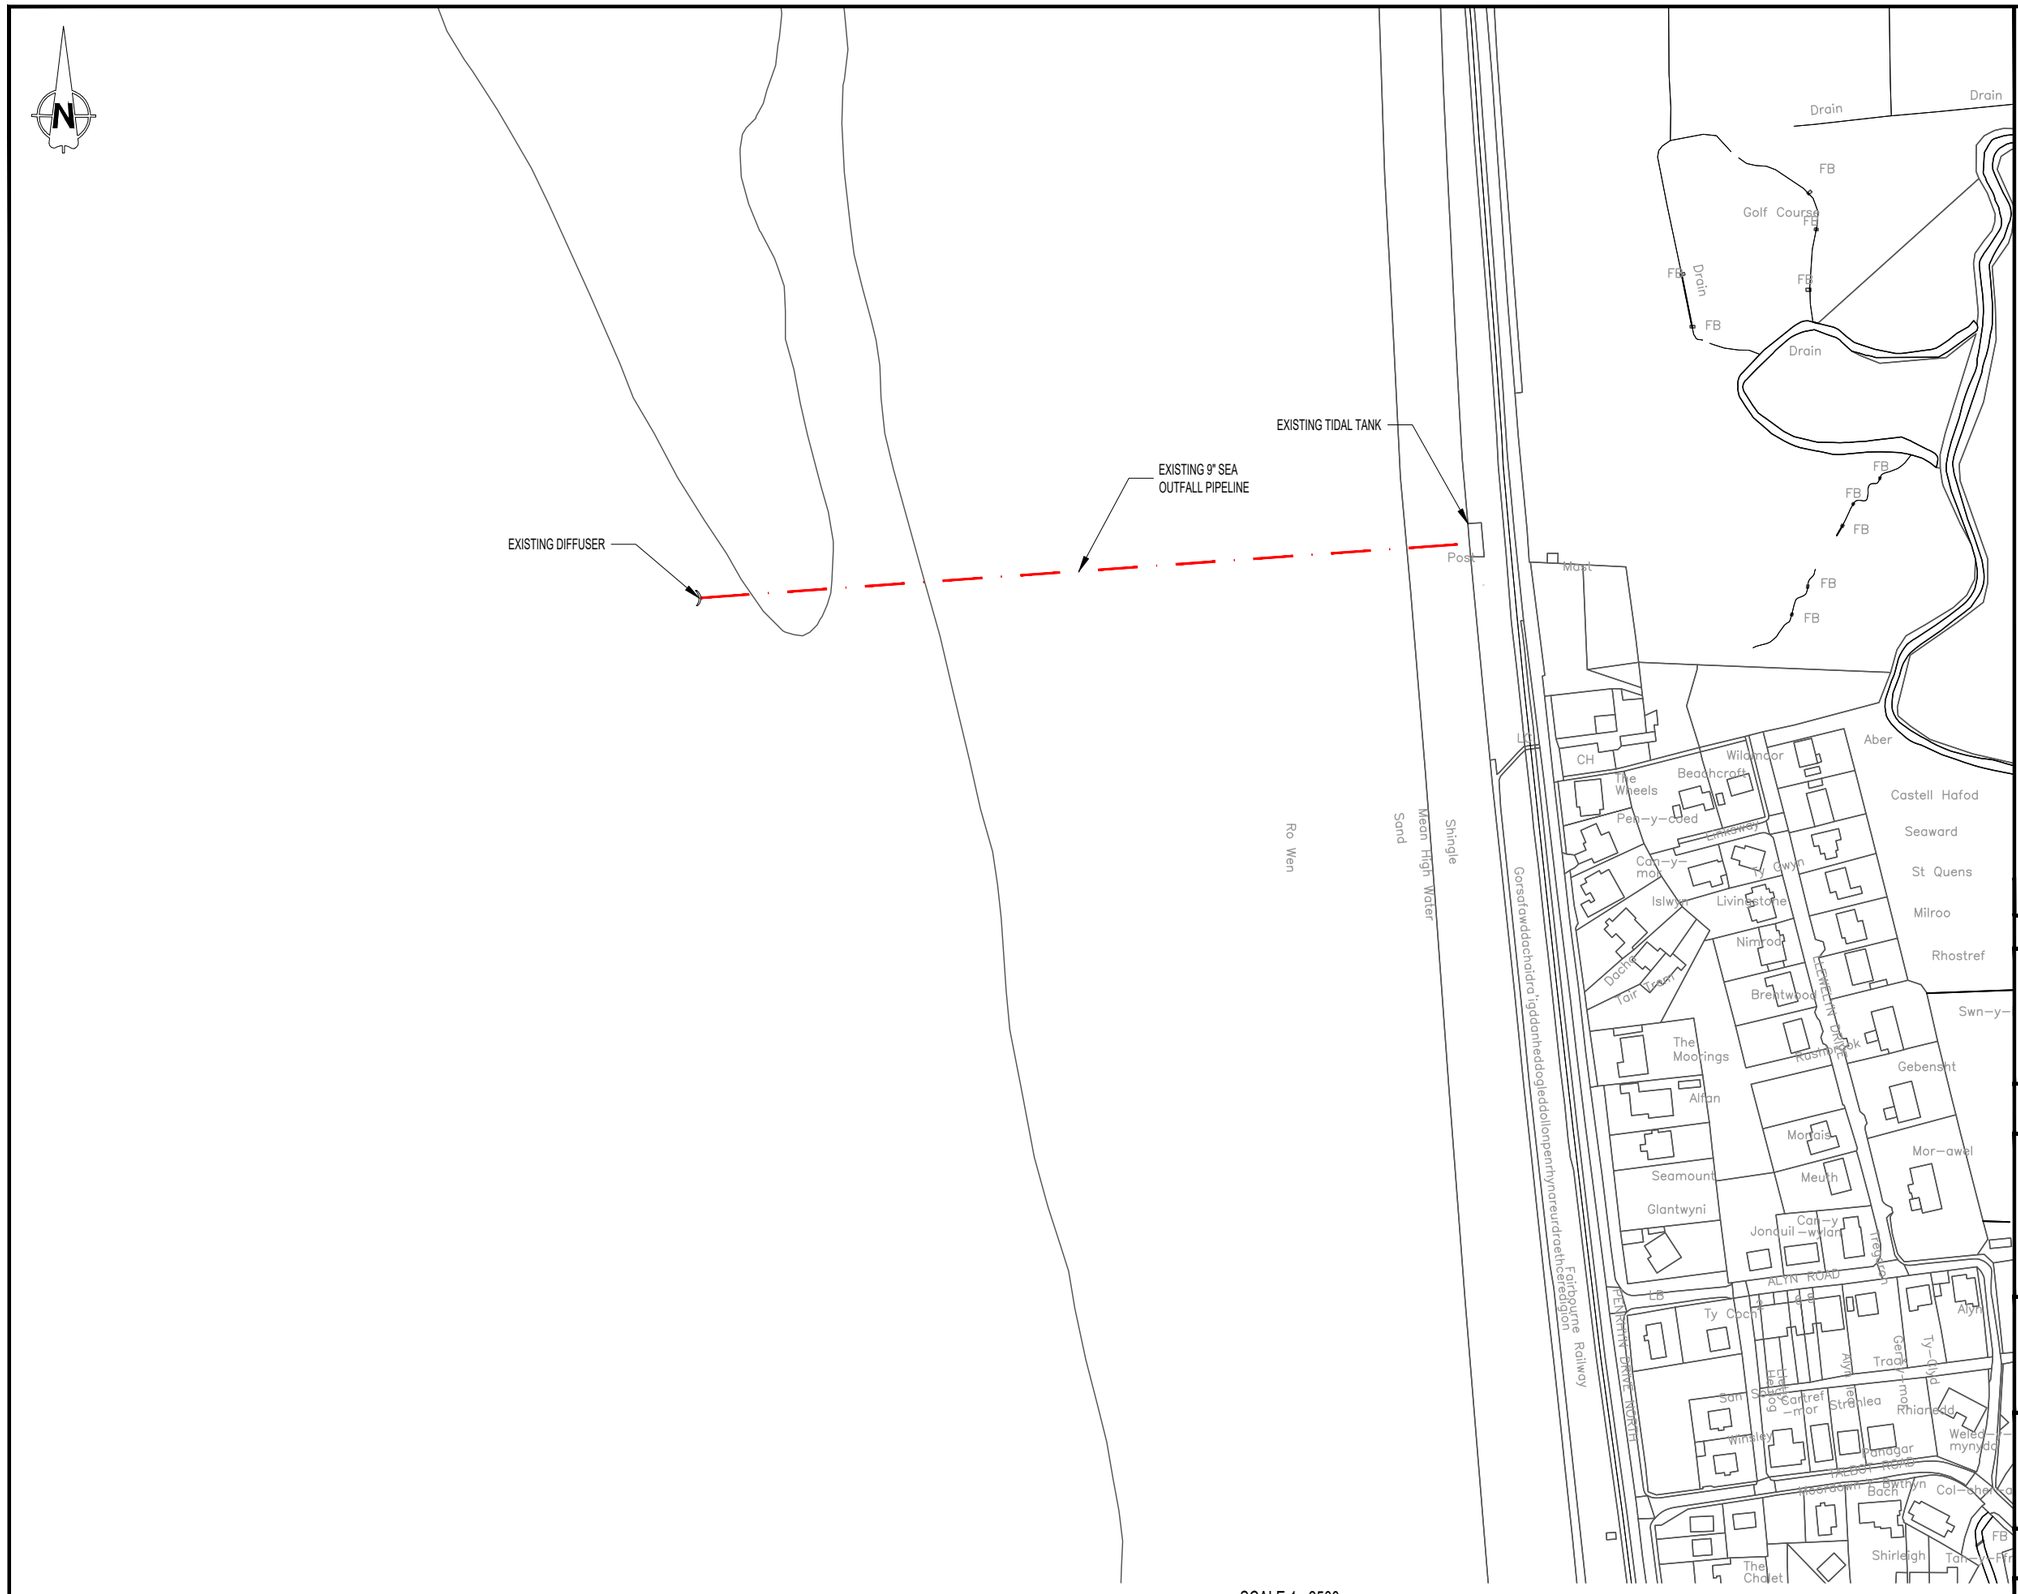

SCALE 1 : 2500

m 100 0 100 m

REPRODUCED FROM OS MASTERMAP 1:2500 SCALE BY PERMISSION OF ORDNANCE SURVEY ON BEHALF OF THE CONTROLLER OF HER MAJESTY'S STATIONERY OFFICE. © CROWN COPYRIGHT. ALL RIGHTS RESERVED. LICENCE NUMBER 100043718.

NOTES

1. FOR GENERAL ARRANGEMENT PLAN OF PROPOSED REPLACEMENT SEE DRAWING w2476-2100.
2. MARINE LICENCE HAS BEEN APPLIED FOR. NO WORKS TO COMMENCE BEFORE OBTAINED.

KEY

LOCATION OF TIDAL TANK

GRID REFERENCE: 261052, 313597

SITE ADDRESS: PENRHYN DRIVE NORTH, FRIDD FECHAN, FAIRBOURNE LL38 2DJ

CAUTION: THE MANAGEMENT AND DESIGN OF ANY AND ALL TEMPORARY WORKS REQUIRED TO EXECUTE THIS DESIGN ARE THE RESPONSIBILITY OF THE CONTRACTOR.

REV.	DATE	DESCRIPTION	DSGN'D	CHK'D	APP'D
P00	31-10-18	FIRST ISSUE	VJ	MJ	PMJ

CLIENT

Dŵr Cymru Welsh Water

PRINCIPAL DESIGNER

DWR CYMRU WELSH WATER

waterco

Waterco Ltd., Eden Court, Lon Parcwr Business Park, Ruthin LL15 1NJ
tel (+44) 1824 702220
www.waterco.co.uk

SCHEME

FAIRBOURNE REPLACEMENT SEA OUTFALL

TITLE

SITE LOCATION PLAN

STATUS

PRELIMINARY

DESIGNED	CHECKED	APPROVED	SCALE / SHEET SIZE
VJ	MJ	PMJ	1 : 2500 / A3

DRAWING NO. w2476-0001

REV P00